DISCLAIMER

THIS MAP WAS PREPARED FOR LOCAL PROPERTY ASSESSMENT PURPOSES ONLY AND THE PARCELS SHOWN HEREON MAY NOT COMPLY WITH STATE AND LOCAL SUBDIVISION ORDINANCES, AND NO LIABILITY IS ASSUMED FOR THE USE OF THE INFORMATION SHOWN HEREON.

S1/2 SEC.17, T.19S., R.26E., M.D.B.&M.

Tax Area Codes 133–11
121–001
121–002

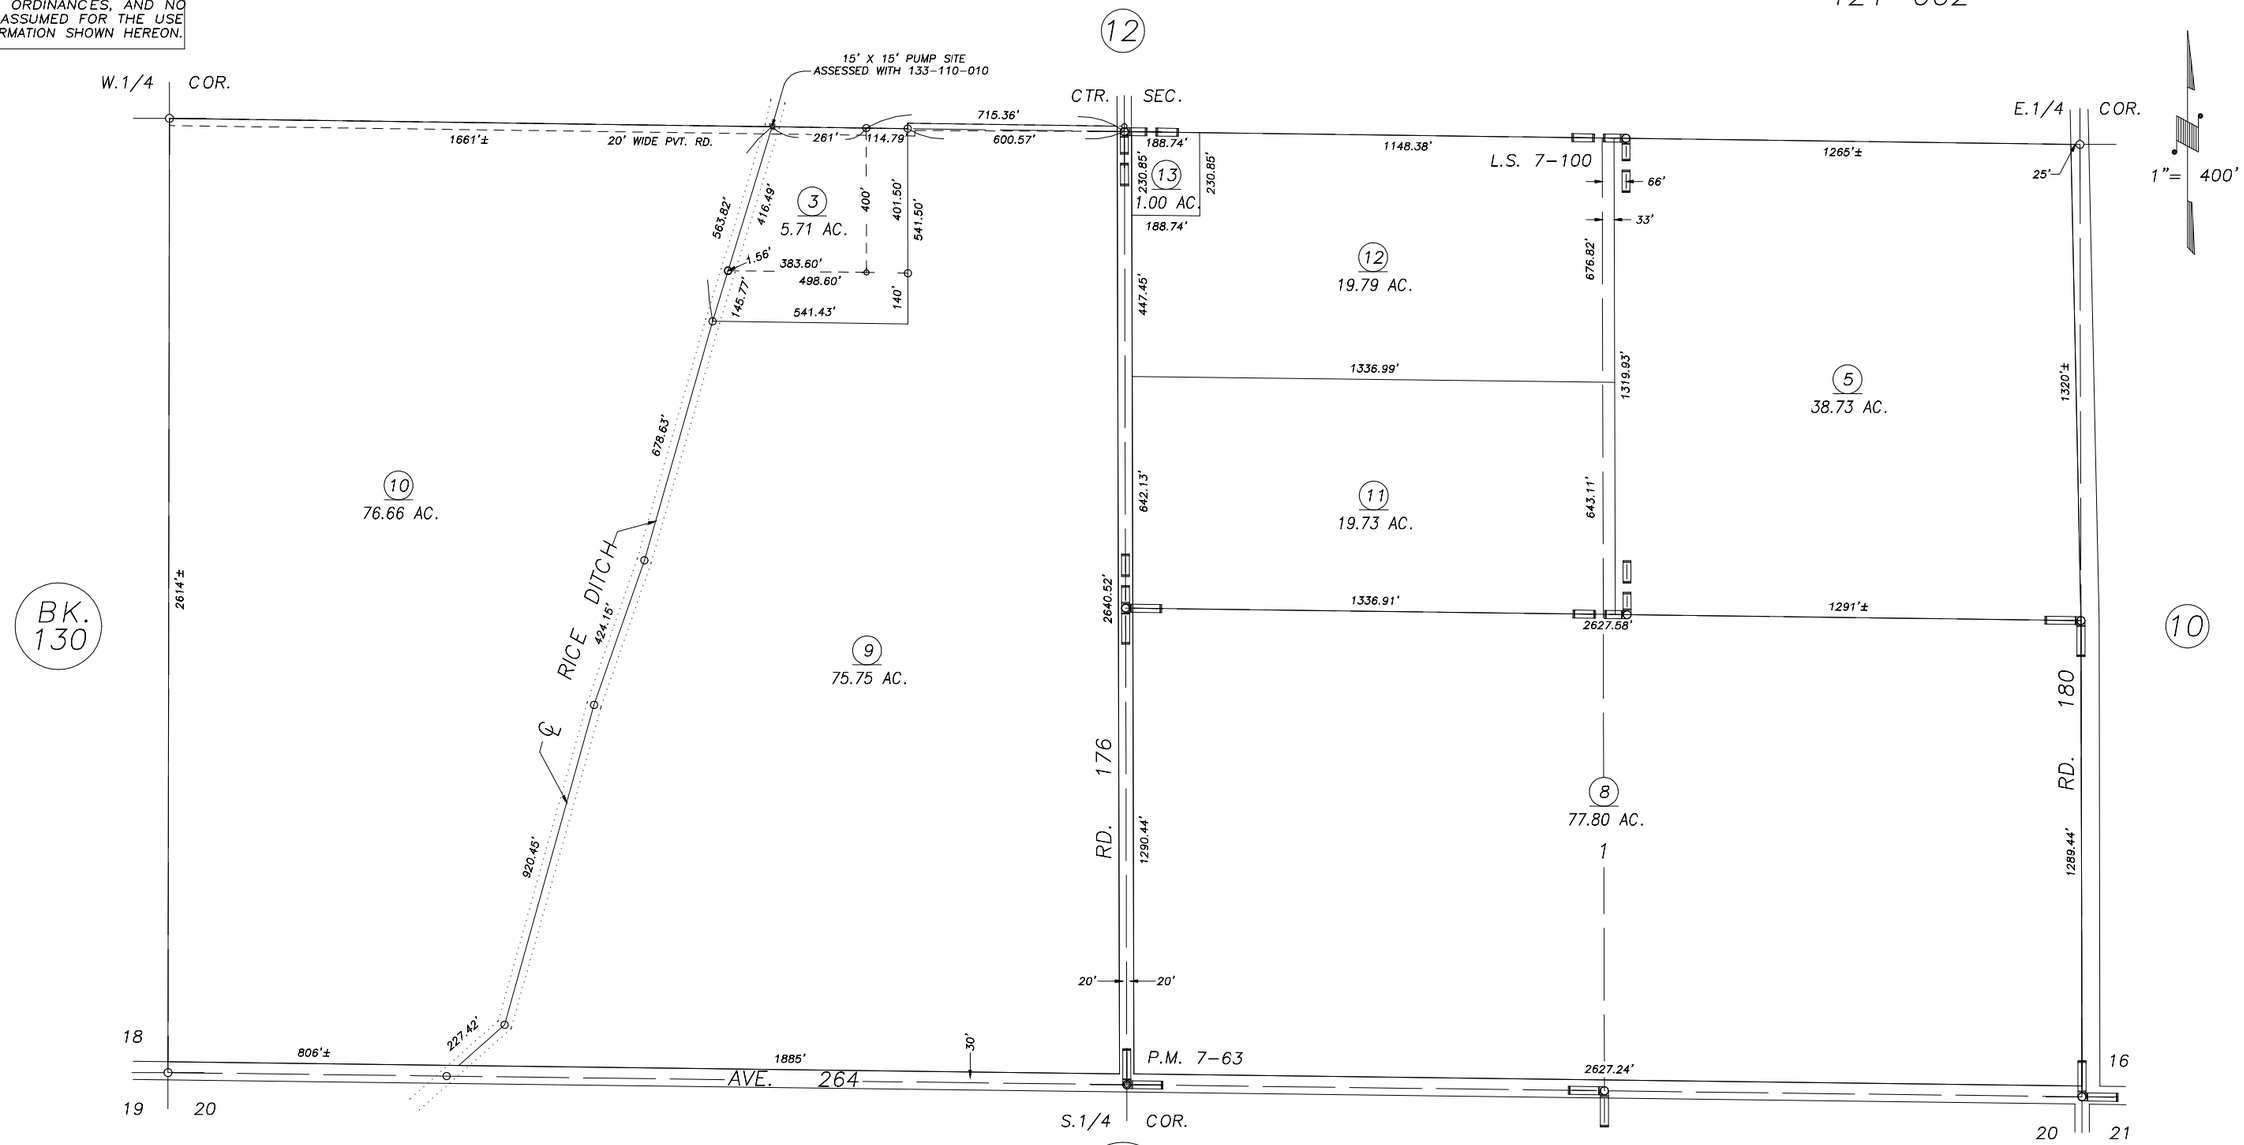

RECORD OF SURVEY, L.S. 7–100
POR. PARCEL MAP 663, P.M. 7–63

VICINITY OF EXETER
ASSESSOR'S MAPS BK.133 , PG.11
COUNTY OF TULARE, STATE OF CALIFORNIA, U.S.A.

NOTE: Assessor's Parcel Numbers Shown in Circles (1)
Assessor's Block Numbers Shown in Elipses (123)

REVISION	DATE	TECH
PUMP SITE NOTATION	10/05/2010	KMS