DISCLAIMER

THIS MAP WAS PREPARED FOR LOCAL PROPERTY ASSESSMENT PURPOSES ONLY AND THE PARCELS SHOWN HEREON MAY NOT COMPLY WITH STATE AND LOCAL SUBDIVISION ORDINANCES, AND NO LIABILITY IS ASSUMED FOR THE USE OF THE INFORMATION SHOWN HEREON.

S1/2 NW1/4 SEC.9, T.19S., R.26E., M.D.B.&M.

Tax Area Codes 133–16
086–001

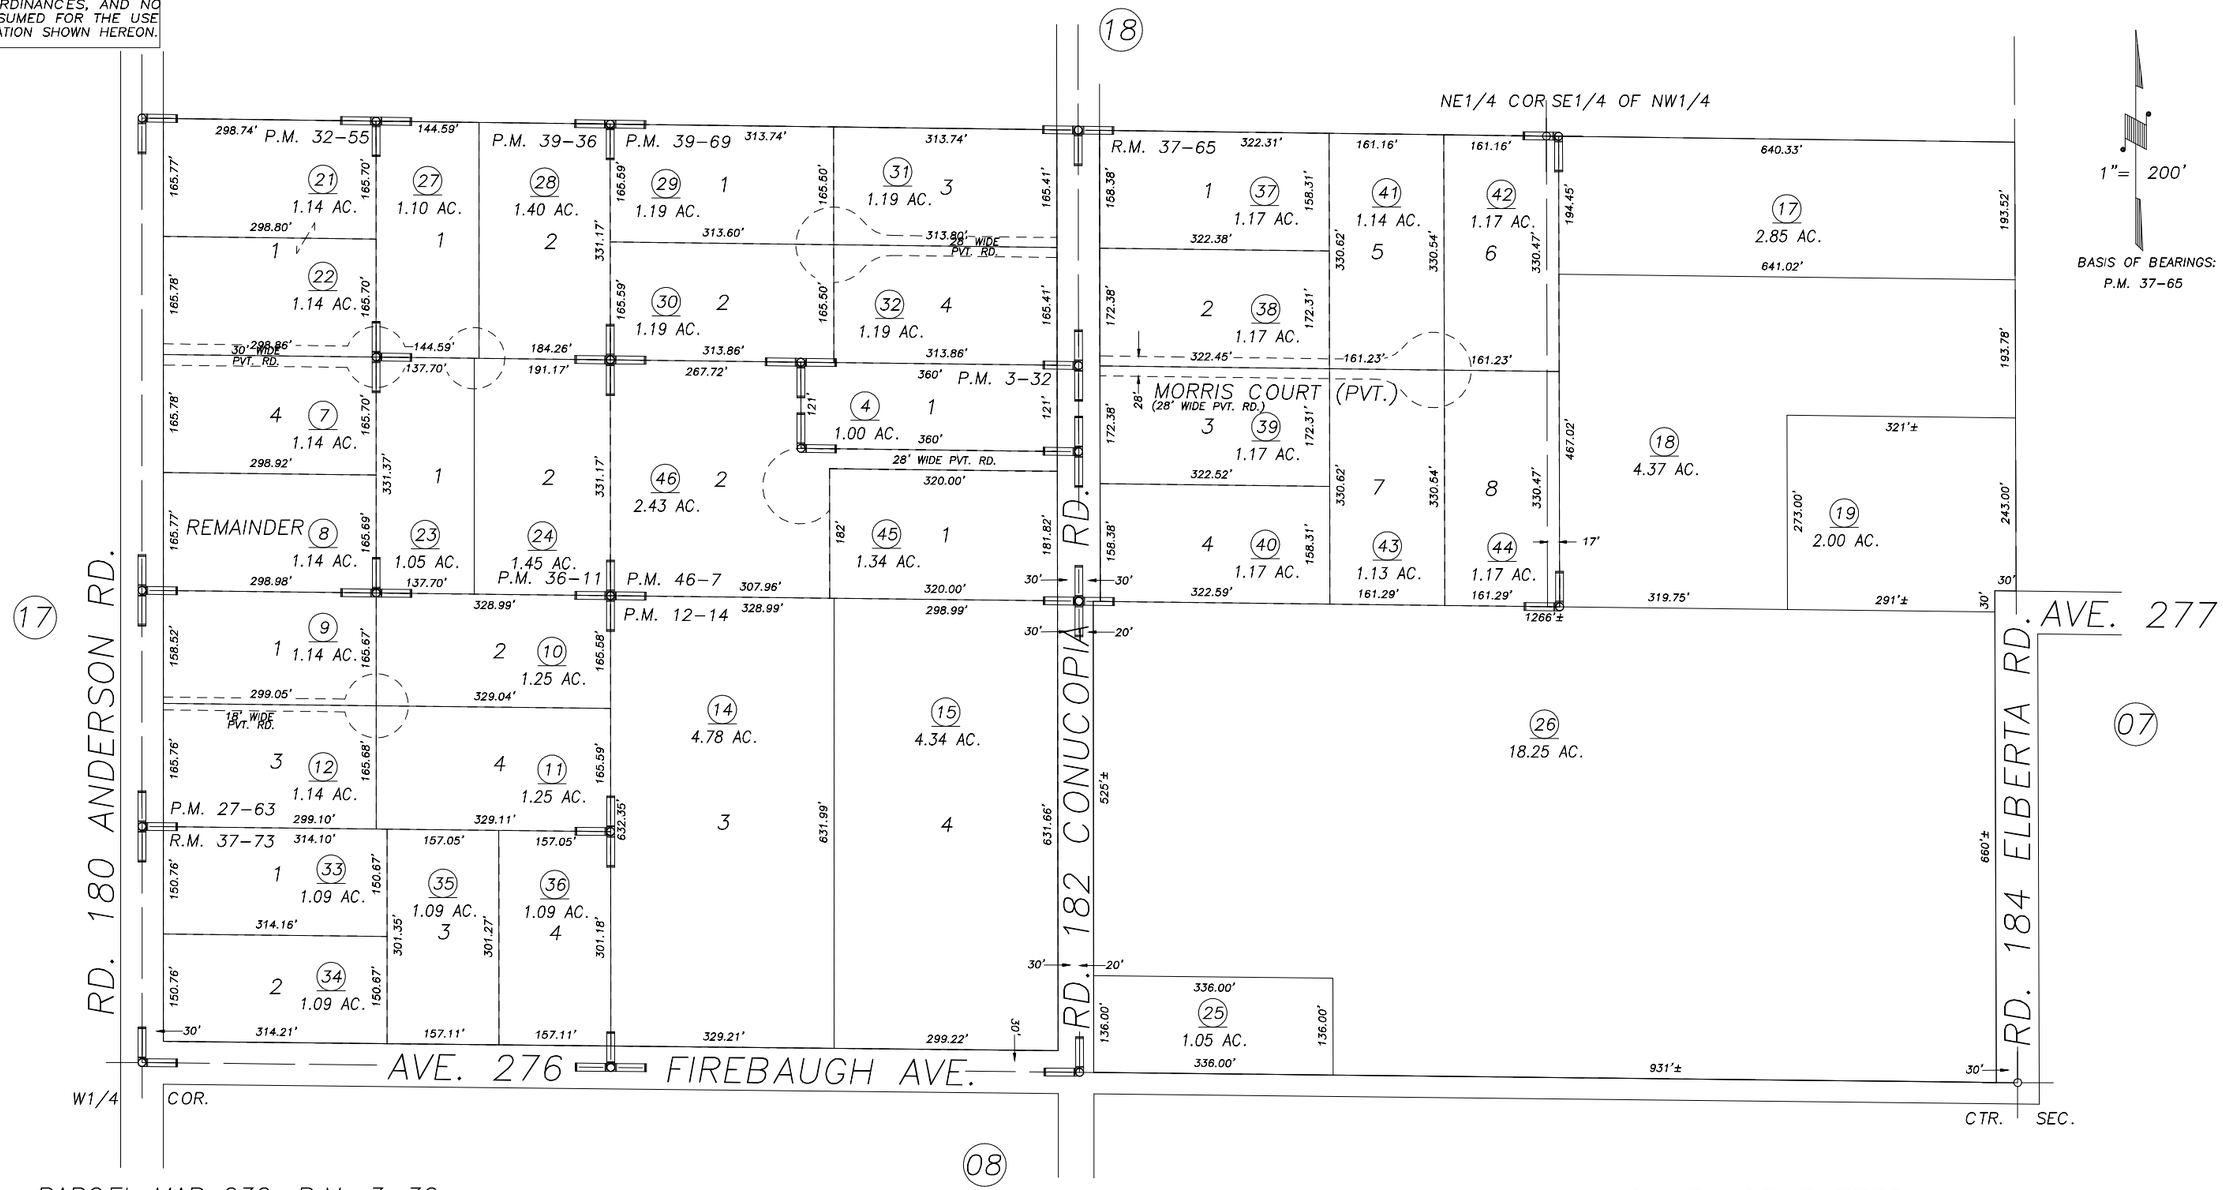

PARCEL MAP 232, P.M. 3–32
PARCEL MAP 1113, P.M. 12–14
PARCEL MAP 2662, P.M. 27–63
PARCEL MAP 3154, P.M. 32–55
PARCEL MAP 3509, P.M. 36–11
PARCEL MAP 3833, P.M. 39–36
PARCEL MAP 3866, P.M. 39–69

TRACT NO. 698, R.M. 37–73
TRACT NO. 730, R.M. 37–65
PARCEL MAP 4502, P.M. 46–7

VICINITY OF EXETER
ASSESSOR'S MAPS BK.133 , PG.16
COUNTY OF TULARE, CALIFORNIA, U.S.A.

NOTE: Assessor's Parcel Numbers Shown in Circles (1)
Assessor's Block Numbers Shown in Elipses (123)

REVISION	DATE	TECH
2001–0086766	08/12/2003	RJL