S1/2 OF NE1/4 OF SE1/4 SEC.4, T.19S., R.26E., M.D.B.&M.

Tax Area Codes 002–023

133–21

DISCLAIMER

THIS MAP WAS PREPARED FOR LOCAL PROPERTY ASSESSMENT PURPOSES ONLY AND THE PARCELS SHOWN HEREON MAY NOT COMPLY WITH STATE AND LOCAL SUBDIVISION ORDINANCES, AND NO LIABILITY IS ASSUMED FOR THE USE OF THE INFORMATION SHOWN HEREON.

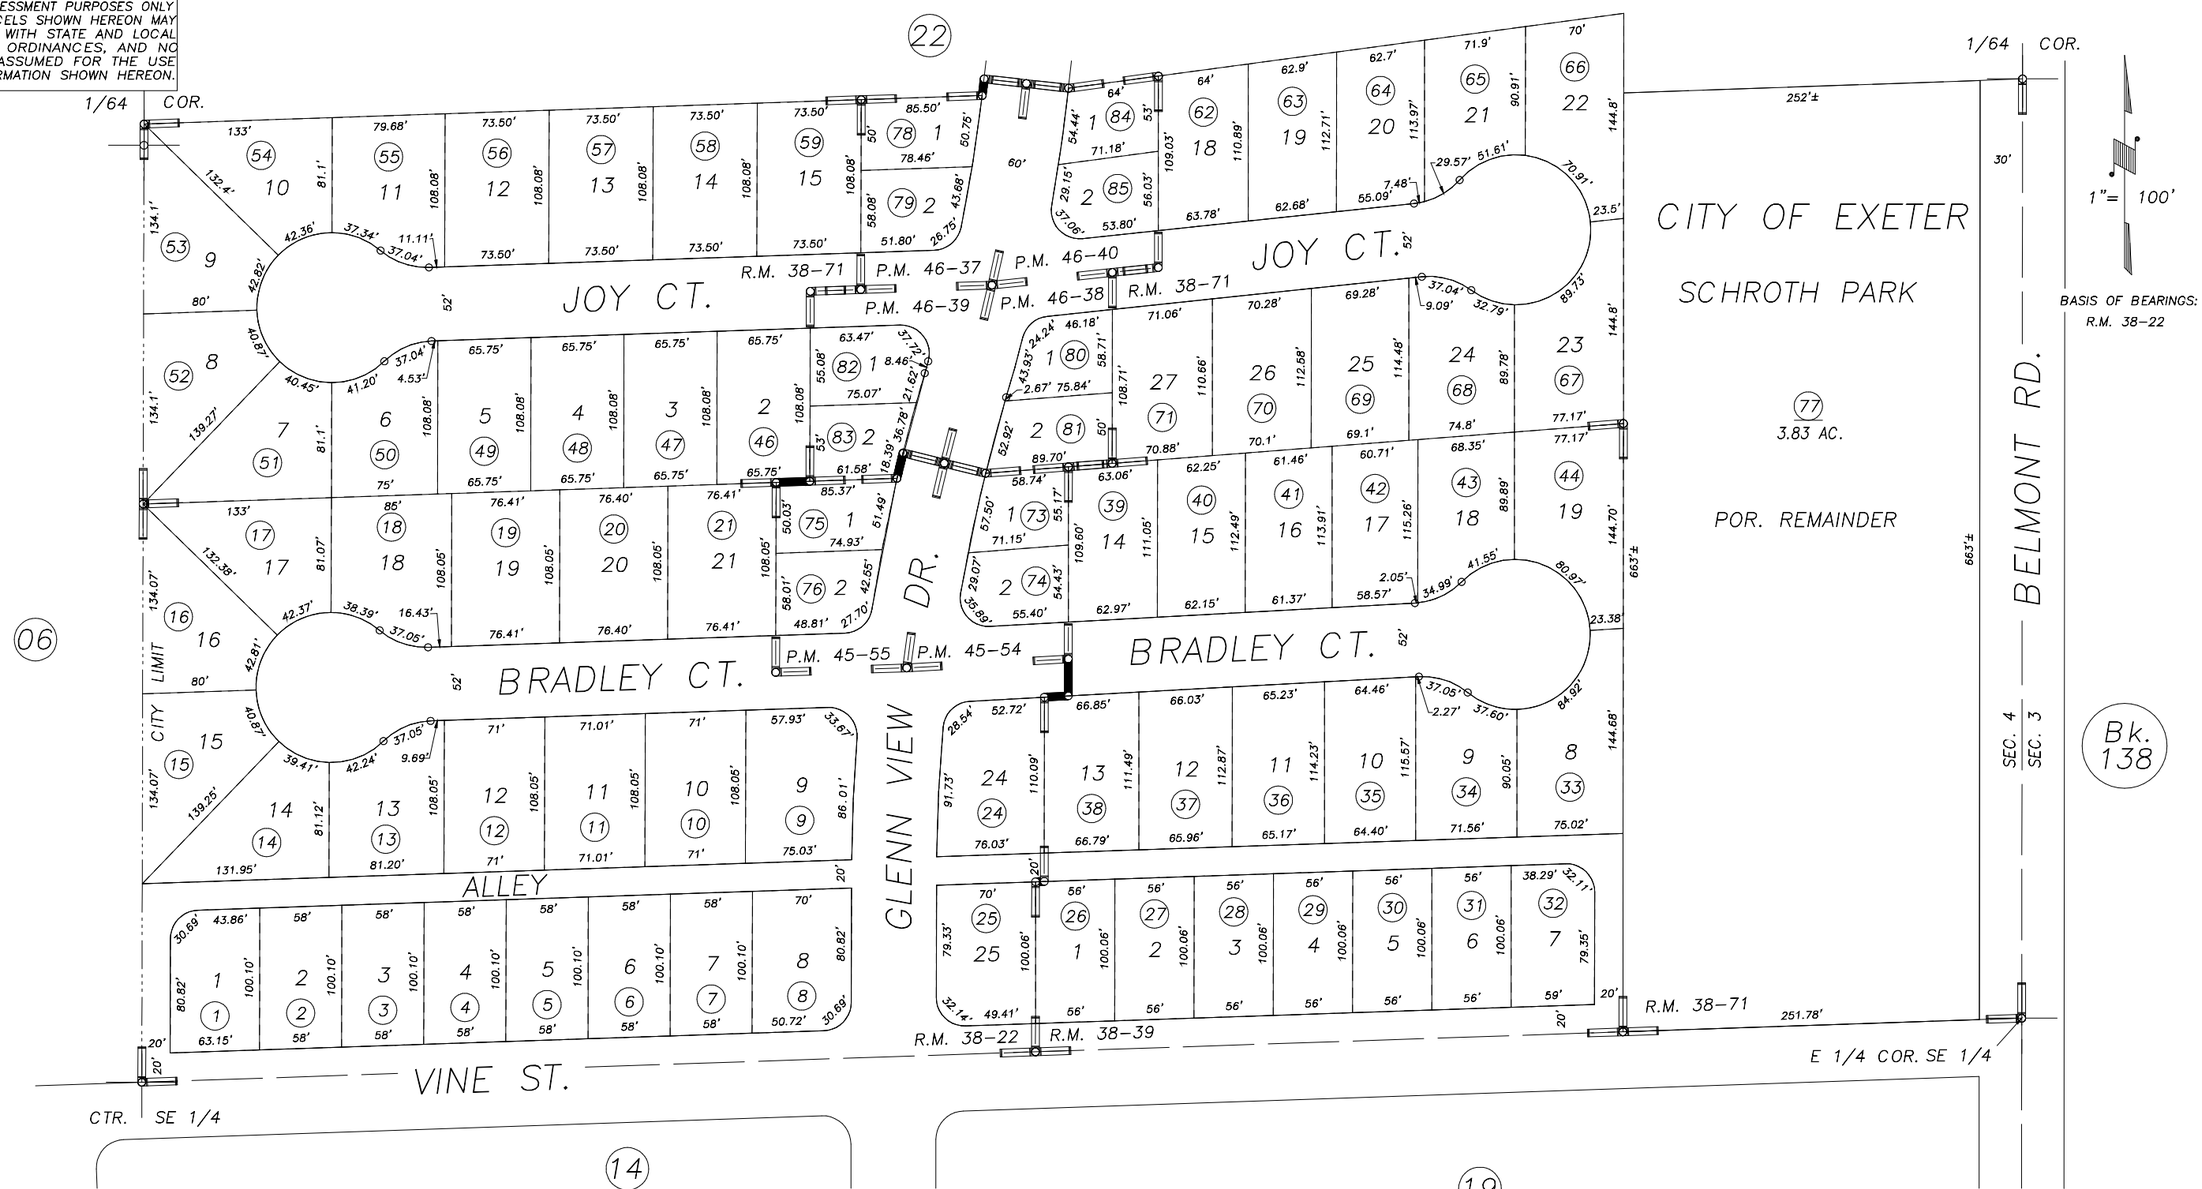

GLENN VIEW ESTATES NO. 1, R.M. 38–22 PARCEL MAP NO. 4534, P.M. 46–39
GLENN VIEW ESTATES NO. 2, R.M. 38–39 PARCEL MAP NO. 4535, P.M. 46–40
GLENN VIEW ESTATES NO. 3, R.M. 38–71
PARCEL MAP NO. 4449, P.M. 45–54
PARCEL MAP NO. 4450, P.M. 45–55
PARCEL MAP NO. 4532, P.M. 46–37
PARCEL MAP NO. 4533, P.M. 46–38

CITY OF EXETER
ASSESSOR'S MAPS BK.133 , PG.21
COUNTY OF TULARE, CALIFORNIA, U.S.A.

NOTE: Assessor's Parcel Numbers Shown in Circles (1)
Assessor's Block Numbers Shown in Elipses (123)

REVISION	DATE	TECH
2004–0063459	10/26/2004	SU