DISCLAIMER

THIS MAP WAS PREPARED FOR LOCAL PROPERTY ASSESSMENT PURPOSES ONLY AND THE PARCELS SHOWN HEREON MAY NOT COMPLY WITH STATE AND LOCAL SUBDIVISION ORDINANCES, AND NO LIABILITY IS ASSUMED FOR THE USE OF THE INFORMATION SHOWN HEREON. R & T CODE SEC. 327, 408.3, ETC.

N1/2 OF NE1/4 SEC.9, T.19S., R.26E., M.D.B.&M.

Tax Area Codes 133–28
002–009
002–023
086–001

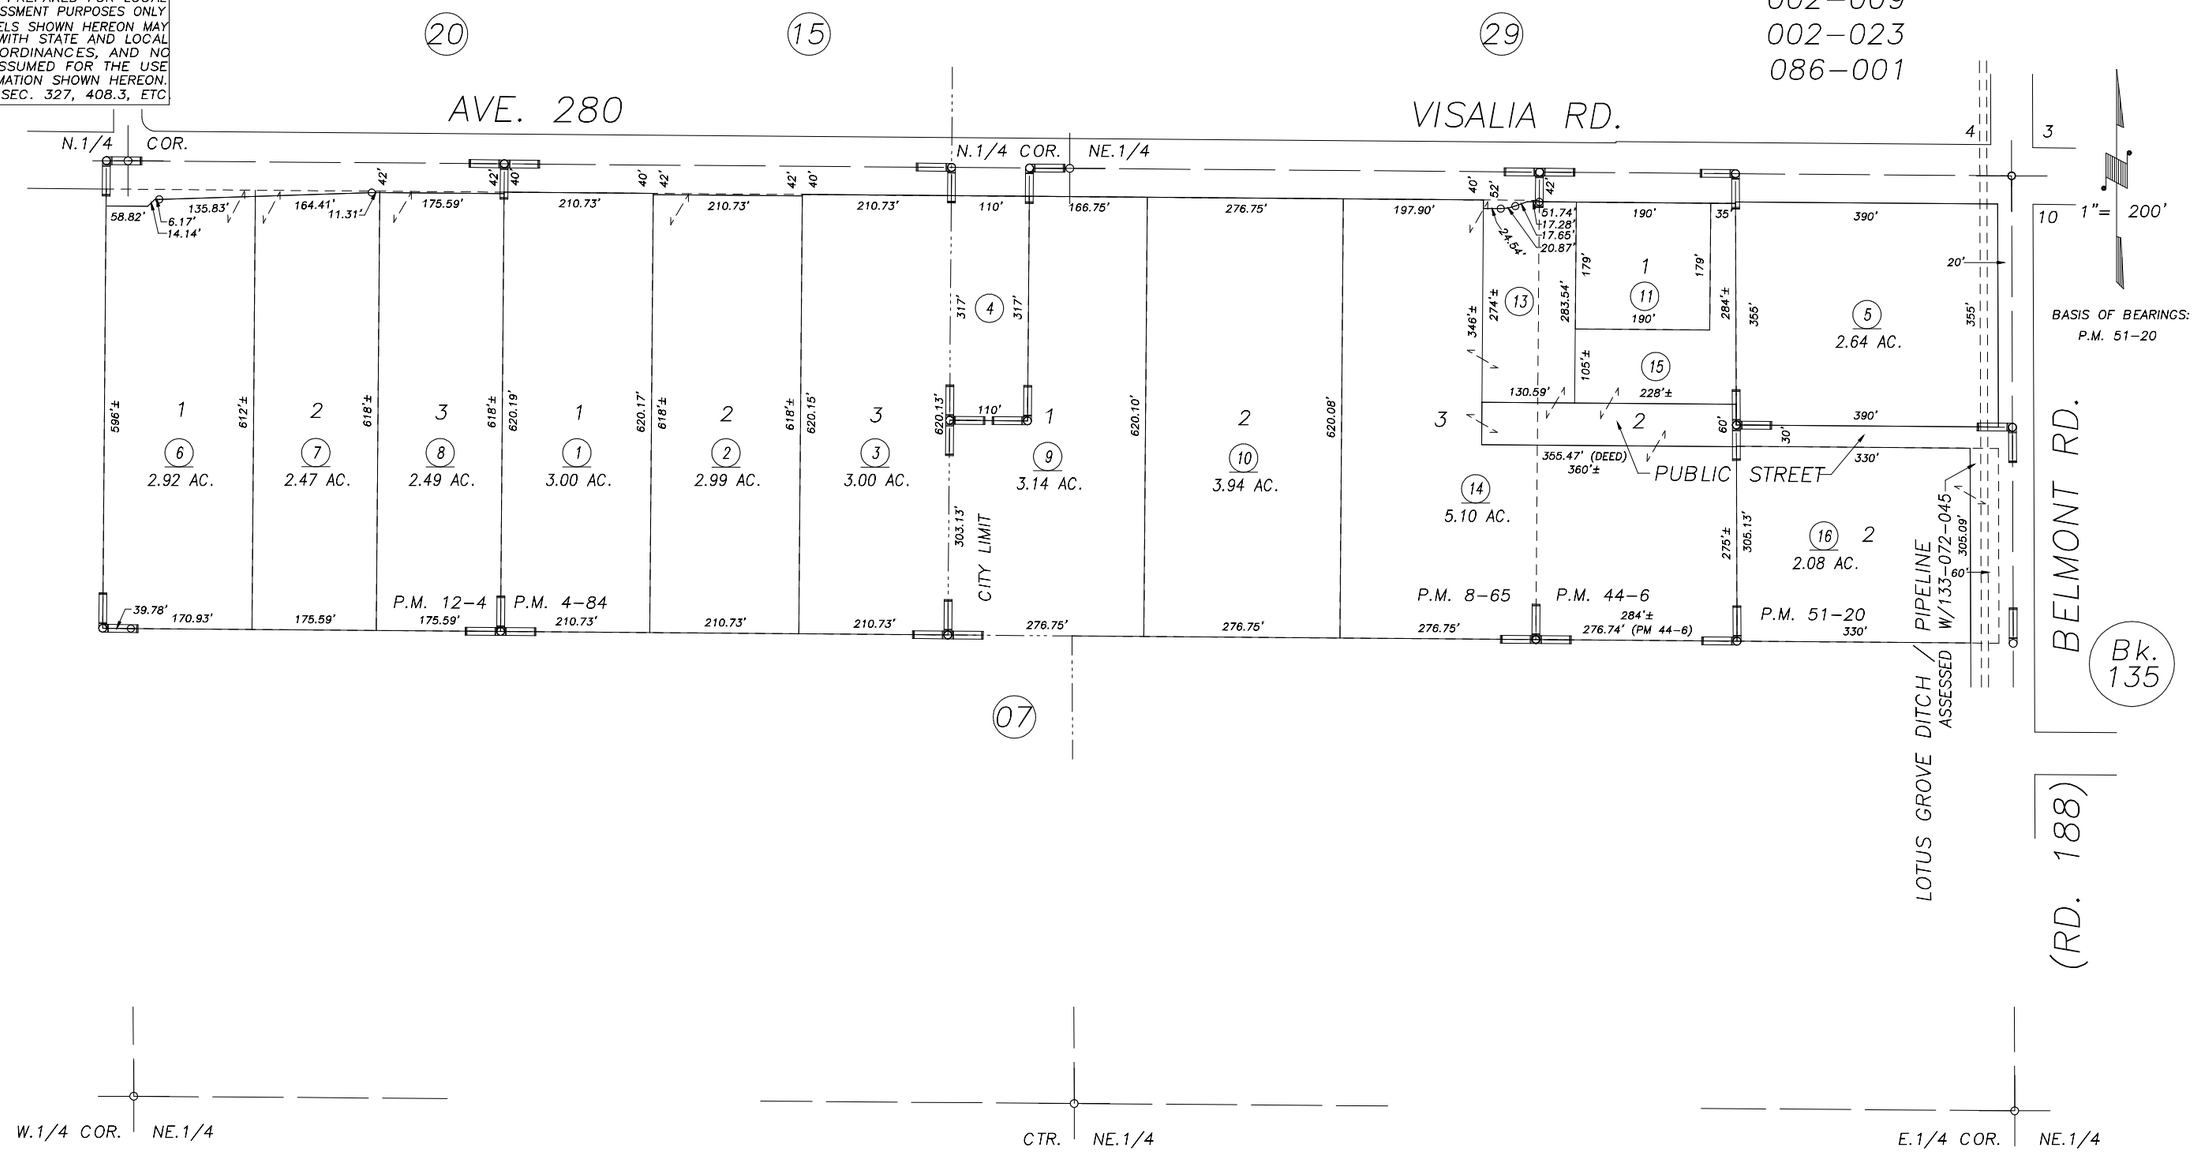

PARCEL MAP NO. 384, P.M. 4–84
POR. PARCEL MAP NO. 765, P.M. 8–65
PARCEL MAP NO. 1103, P.M. 12–4
PARCEL MAP NO. 4302, P.M. 44–6
POR. PARCEL MAP NO. 5014, P.M. 51–20
POR. RECORD OF SURVEY, L.S. 32–47 (N1/2 SEC.9 ETC.)

VICINITY OF EXETER
ASSESSOR'S MAPS BK.133 , PG28
COUNTY OF TULARE, CALIFORNIA, U.S.A.

NOTE: Assessor's Parcel Numbers Shown in Circles (1)
Assessor's Block Numbers Shown in Elipses (123)

REVISION	DATE	TECH
2016–0006438	03/16/2016	GL