DISCLAIMER

THIS MAP WAS PREPARED FOR LOCAL PROPERTY ASSESSMENT PURPOSES ONLY. THE PARCELS SHOWN HEREON MAY NOT COMPLY WITH STATE AND LOCAL SUBDIVISION ORDINANCES. NO LIABILITY IS ASSUMED FOR THE USE OF THE INFORMATION HEREON.

REVISED: 02/13/2008
REASON: 2003-0060551
CAD TECH: MLC

S½ OF SW¼ OF SW¼ SEC.2, T.19S., R.26E., M.D.B. & M.

TAX CODE AREA 134-05
002-000

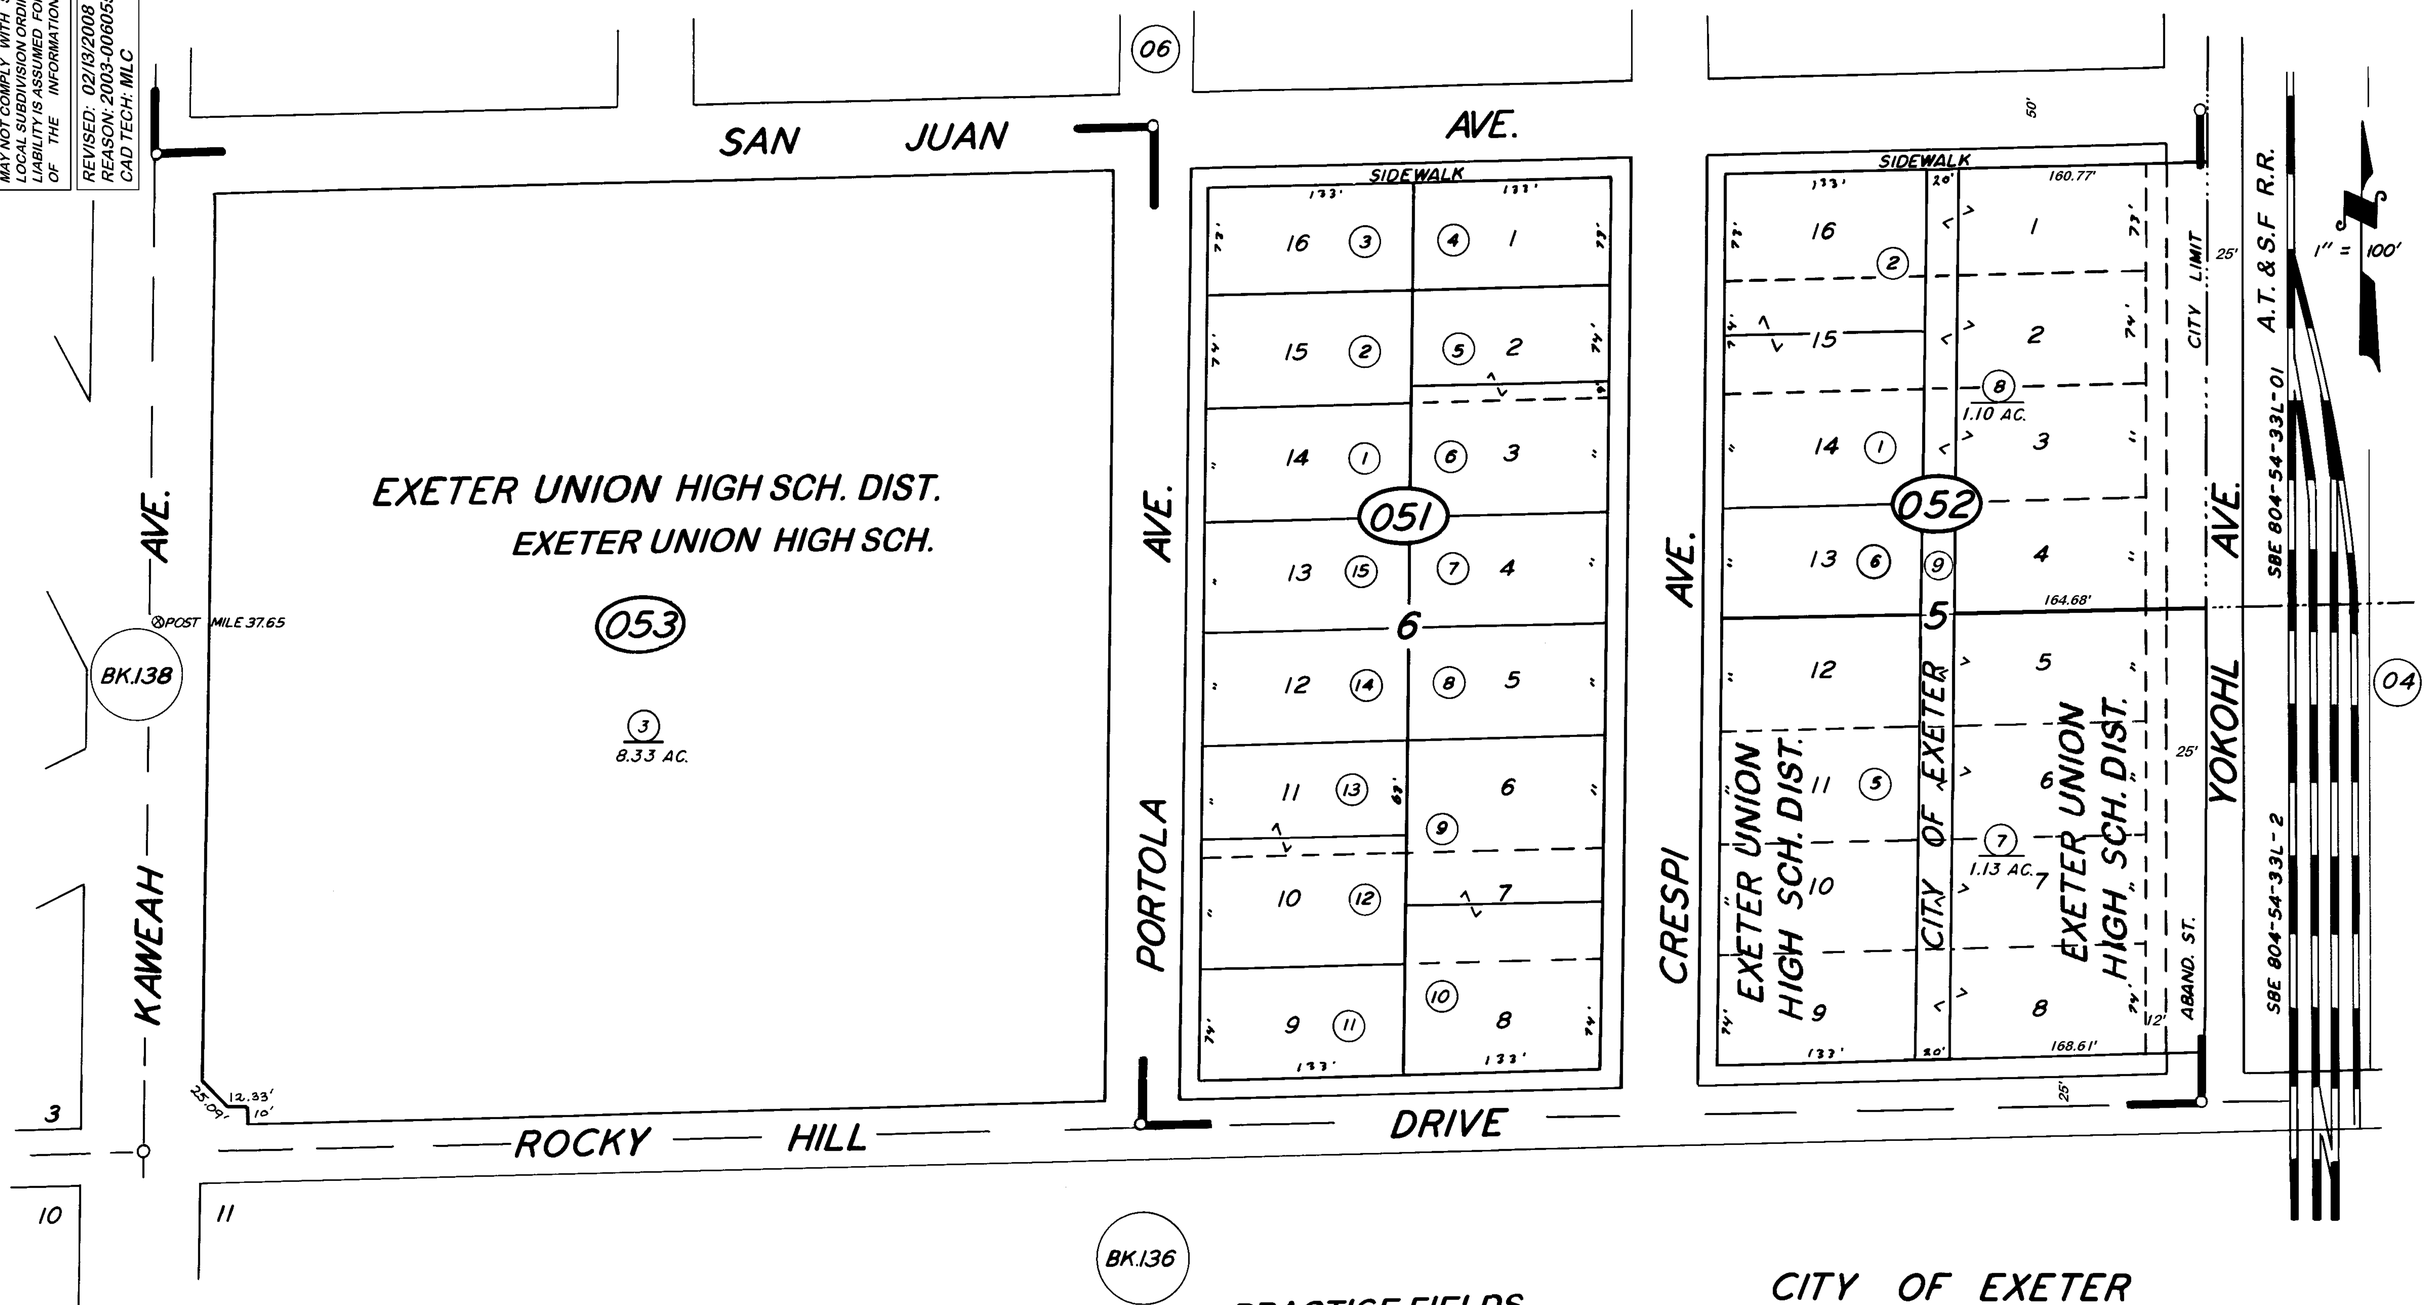

CITY OF EXETER
ASSESSOR'S MAPS BK. 134, PG. 05,
COUNTY OF TULARE, CALIF.

NOTE — ASSESSOR'S BLOCK NUMBERS SHOWN IN ELLIPSES
ASSESSOR'S PARCEL NUMBERS SHOWN IN CIRCLES

3-26-62 LN