70
72

POR. NE 1/4 OF SW 1/4 SEC. 10, T.19S., R.26E., M.D.B.&M.

TAX CODE AREA 135-23
2-014
2-000
2-007

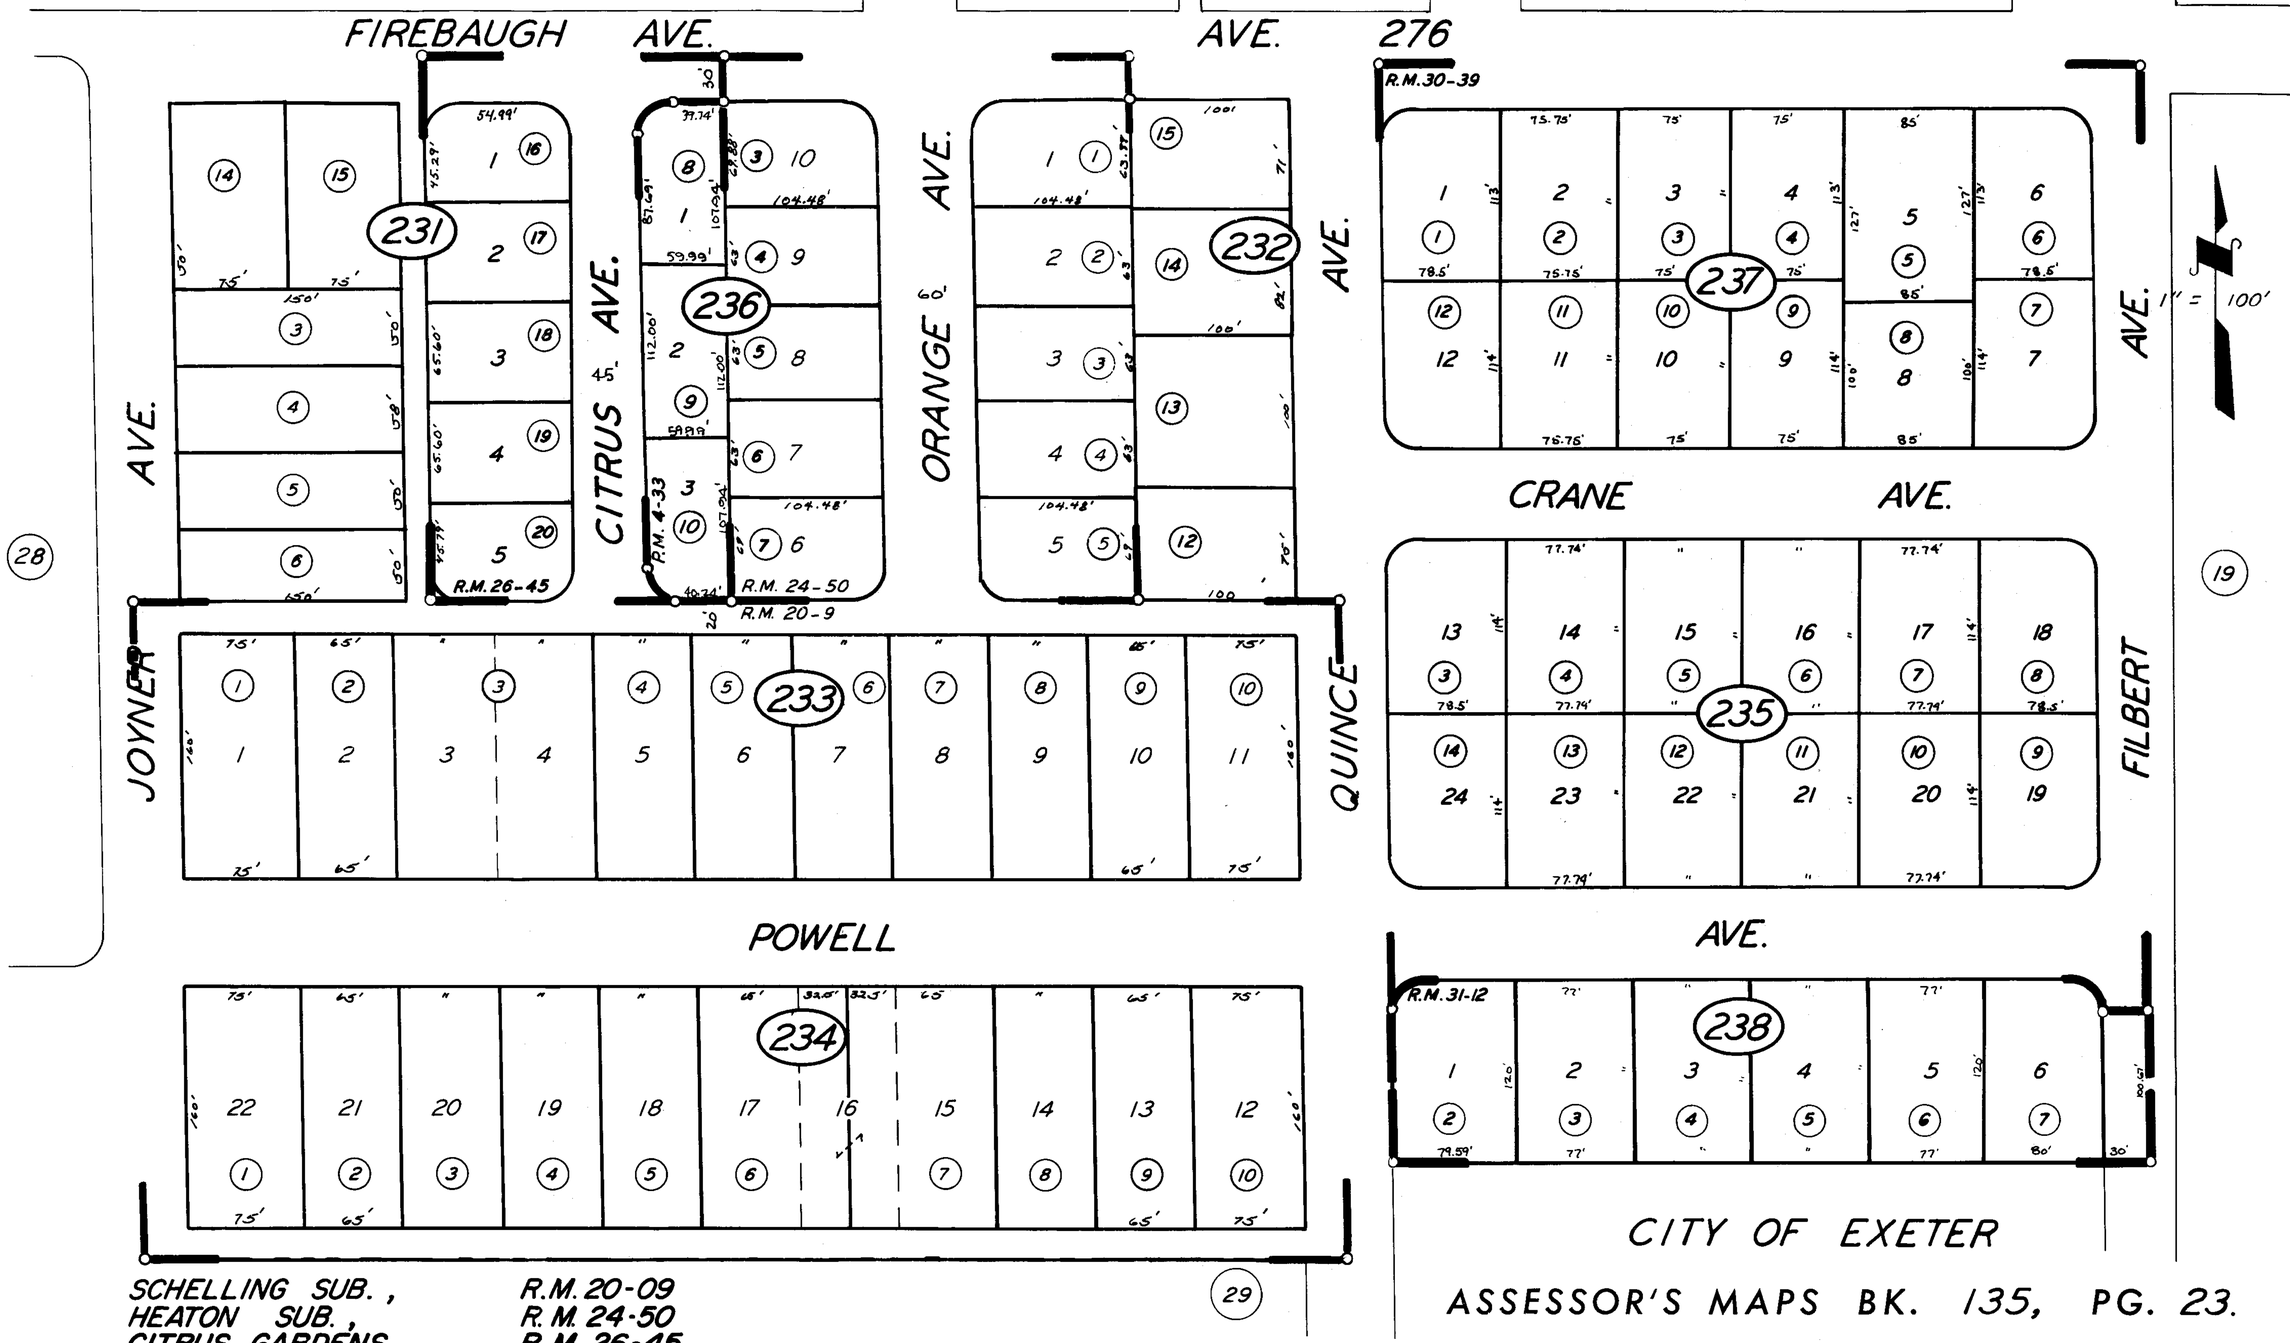

SCHELLING SUB., R.M. 20-09
HEATON SUB., R.M. 24-50
CITRUS GARDENS, R.M. 26-45
COSART HTS., R.M. 30-39
COSART HTS. NO. 2, R.M. 31-12
PARCEL MAP 333, P.M. 4-33

NOTE — ASSESSOR'S BLOCK NUMBERS SHOWN IN ELLIPSES
ASSESSOR'S PARCEL NUMBERS SHOWN IN CIRCLES

ASSESSOR'S MAPS BK. 135, PG. 23.
COUNTY OF TULARE, CALIF.