S1/2 OF SE1/4 OF SW1/4 SEC.10, T.19S., R.26E., M.D.B.&M.

Tax Area Codes 135–26
002–000
002–007

DISCLAIMER
THIS MAP WAS PREPARED FOR LOCAL PROPERTY ASSESSMENT PURPOSES ONLY AND THE PARCELS SHOWN HEREON MAY NOT COMPLY WITH STATE AND LOCAL SUBDIVISION ORDINANCES, AND NO LIABILITY IS ASSUMED FOR THE USE OF THE INFORMATION SHOWN HEREON. R & T CODE SEC. 327, 408.3, ETC.

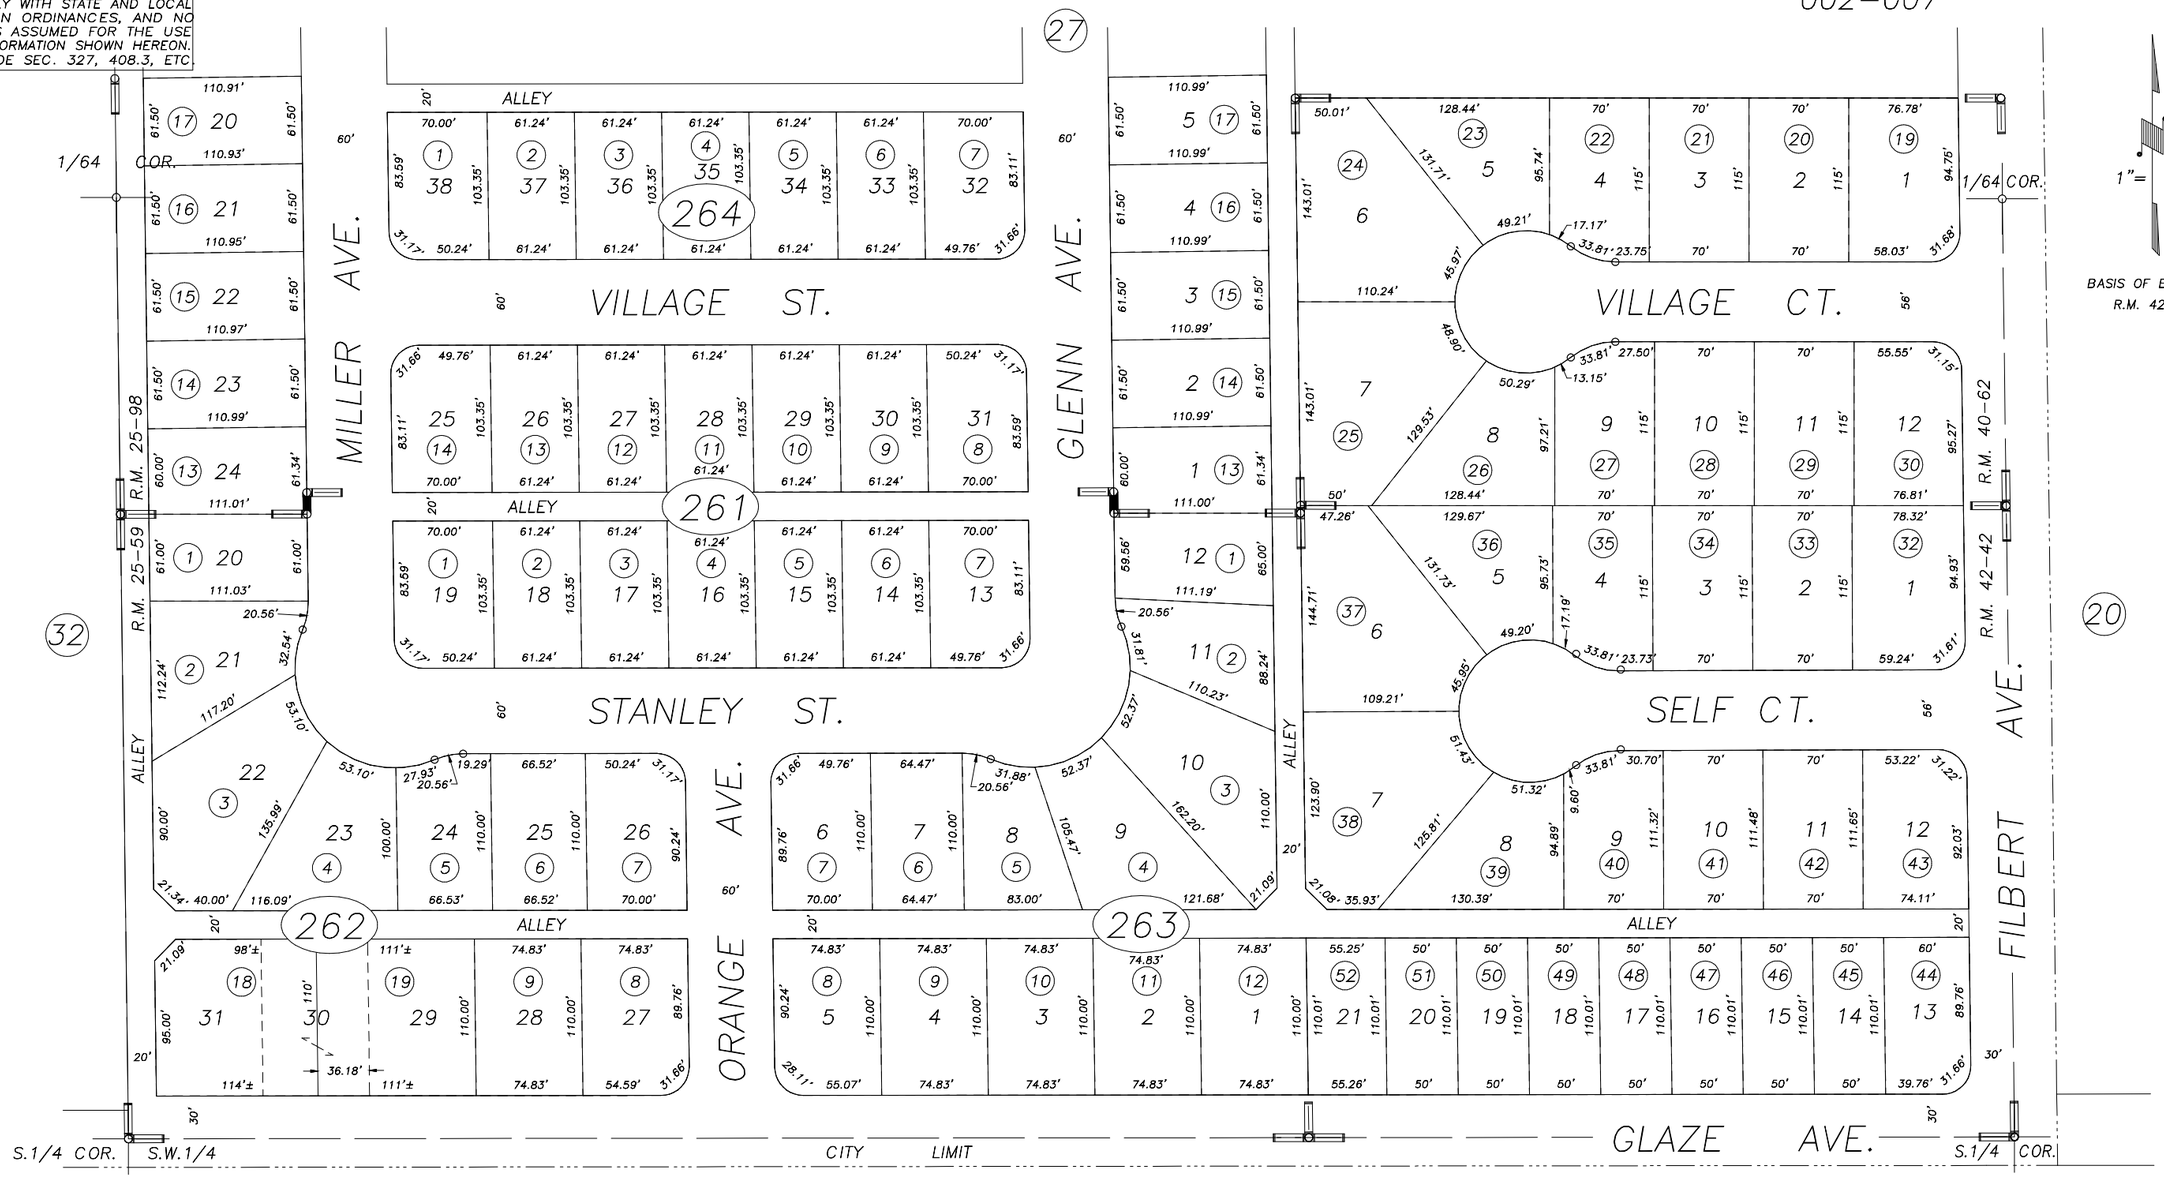

VALENCIA VILLAGE UNIT NO. 1, R.M. 25–59
POR. VALENCIA VILLAGE UNIT NO. 2, R.M. 25–98
COSART HEIGHTS NO.5, PHASE ONE. R.M. 40–62
AMENDED COSART HEIGHTS NO.5, PHASE TWO. R.M. 42–42

Bk. 137

CITY OF EXETER
ASSESSOR'S MAPS BK.135 , PG26
COUNTY OF TULARE, CALIFORNIA, U.S.A.

NOTE: Assessor's Parcel Numbers Shown in Circles (1)
Assessor's Block Numbers Shown in Ellipses (123)

REVISION	DATE	TECH
2015–0018136	07/01/2015	RLW