S1/2 OF SE1/4 SEC.11, T.19S., R.26E., M.D.B.&M.

Tax Area Codes 136–02
086–002

DISCLAIMER

THIS MAP WAS PREPARED FOR LOCAL PROPERTY ASSESSMENT PURPOSES ONLY AND THE PARCELS SHOWN HEREON MAY NOT COMPLY WITH STATE AND LOCAL SUBDIVISION ORDINANCES, AND NO LIABILITY IS ASSUMED FOR THE USE OF THE INFORMATION SHOWN HEREON.

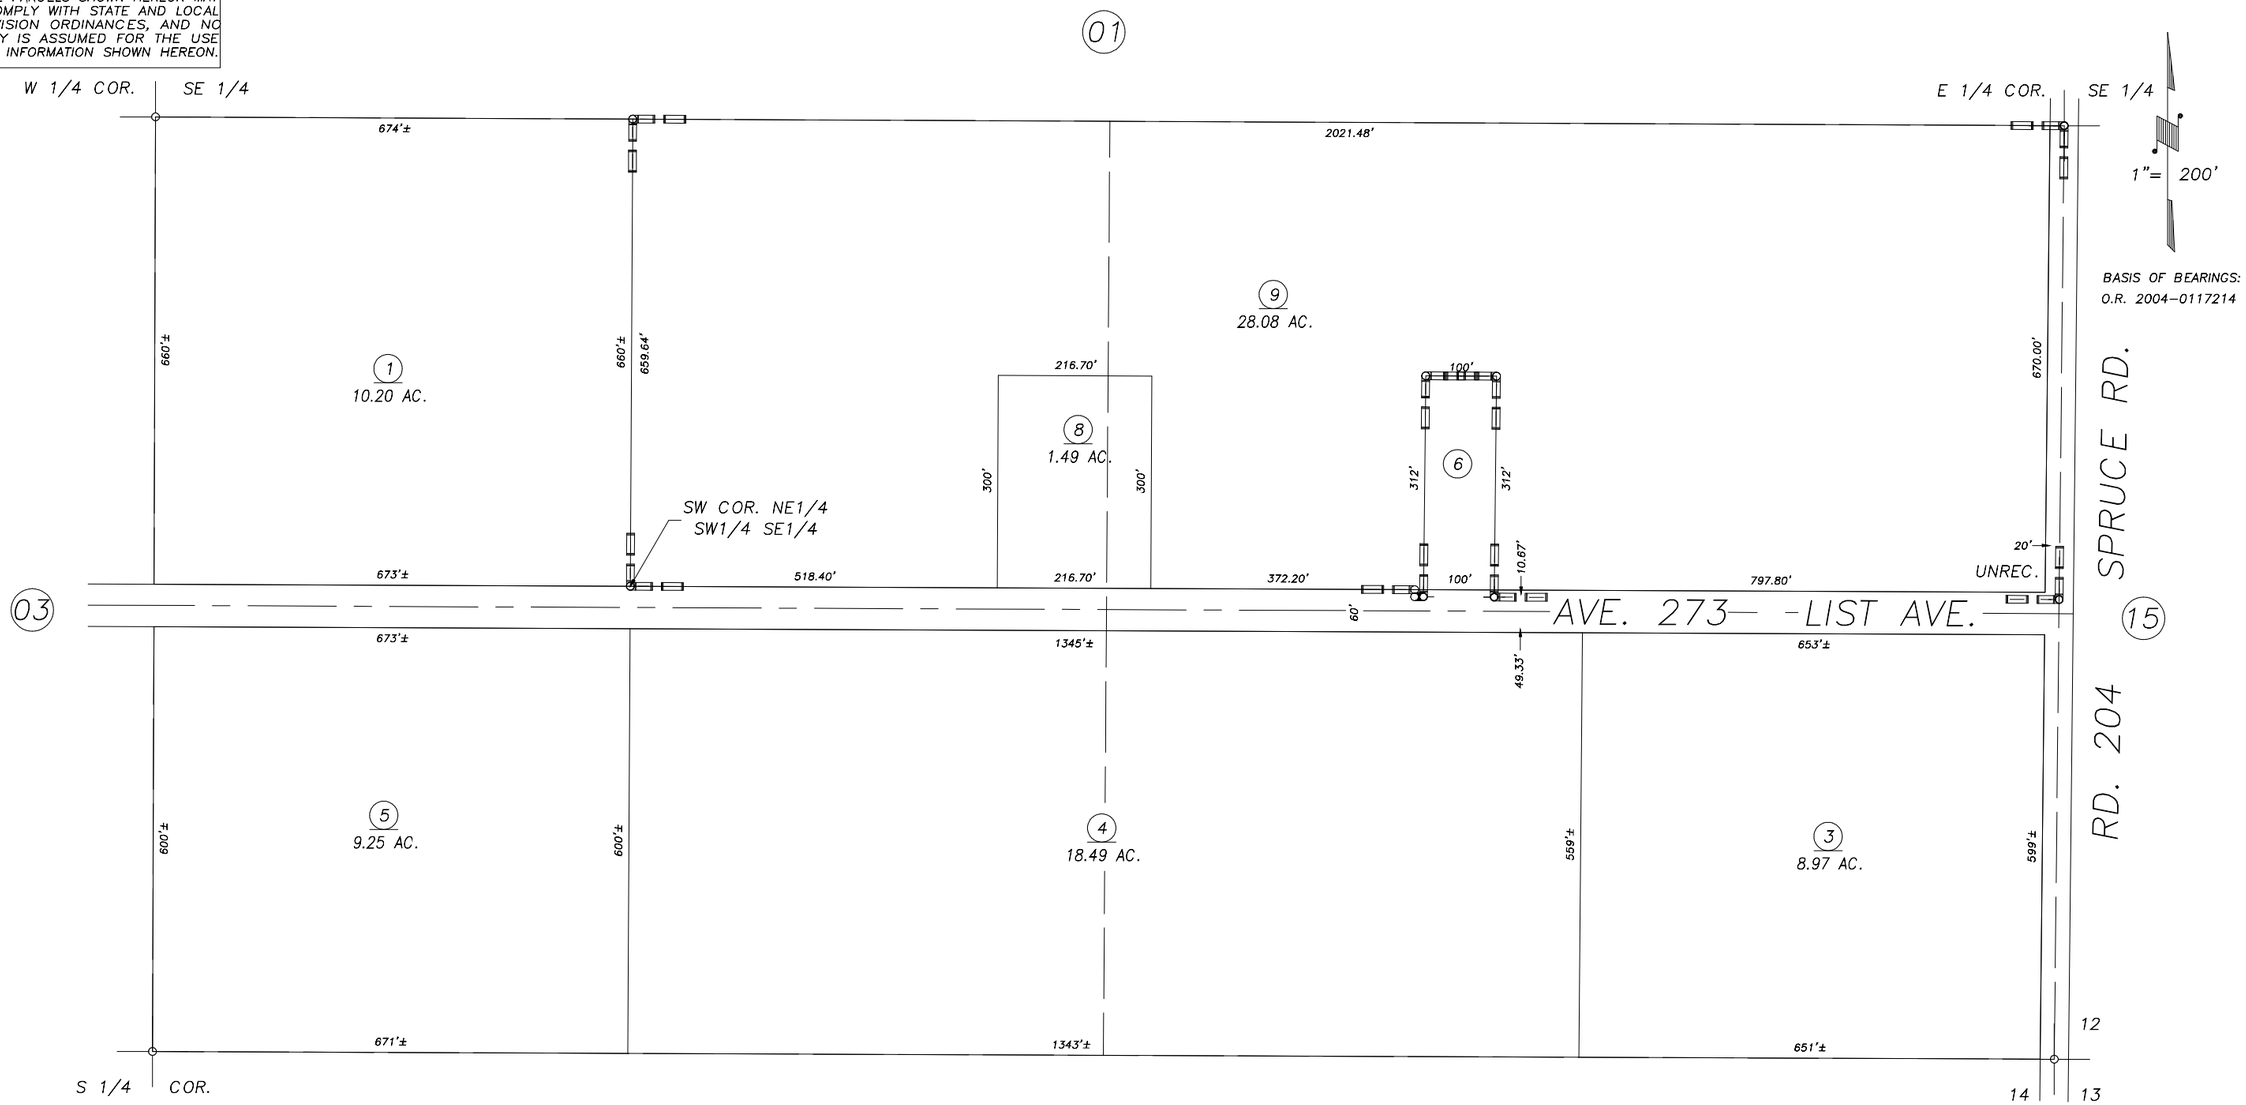

NELSON SURVEY, UNRECORDED

Bk. 137

VICINITY OF EXETER
ASSESSOR'S MAPS BK.136 , PG.02
COUNTY OF TULARE, CALIFORNIA, U.S.A.

NOTE: Assessor's Parcel Numbers Shown in Circles (1)
Assessor's Block Numbers Shown in Elipses (123)

REVISION	DATE	TECH
2004–011721	08/21/2007	ASG