DISCLAIMER

THIS MAP WAS PREPARED FOR LOCAL PROPERTY ASSESSMENT PURPOSES ONLY. THE PARCELS SHOWN HEREON MAY NOT COMPLY WITH STATE AND LOCAL SUBDIVISION ORDINANCES. NO LIABILITY IS ASSUMED FOR THE USE OF THE INFORMATION HEREON.

REVISED: 01/25/2007
REASON: 2004-0128849
CAD TECH: JRS

S½ OF SW¼ SEC. 11. T.19S., R.26E., M.D.B. & M.

TAX CODE AREA 86-002

136-03

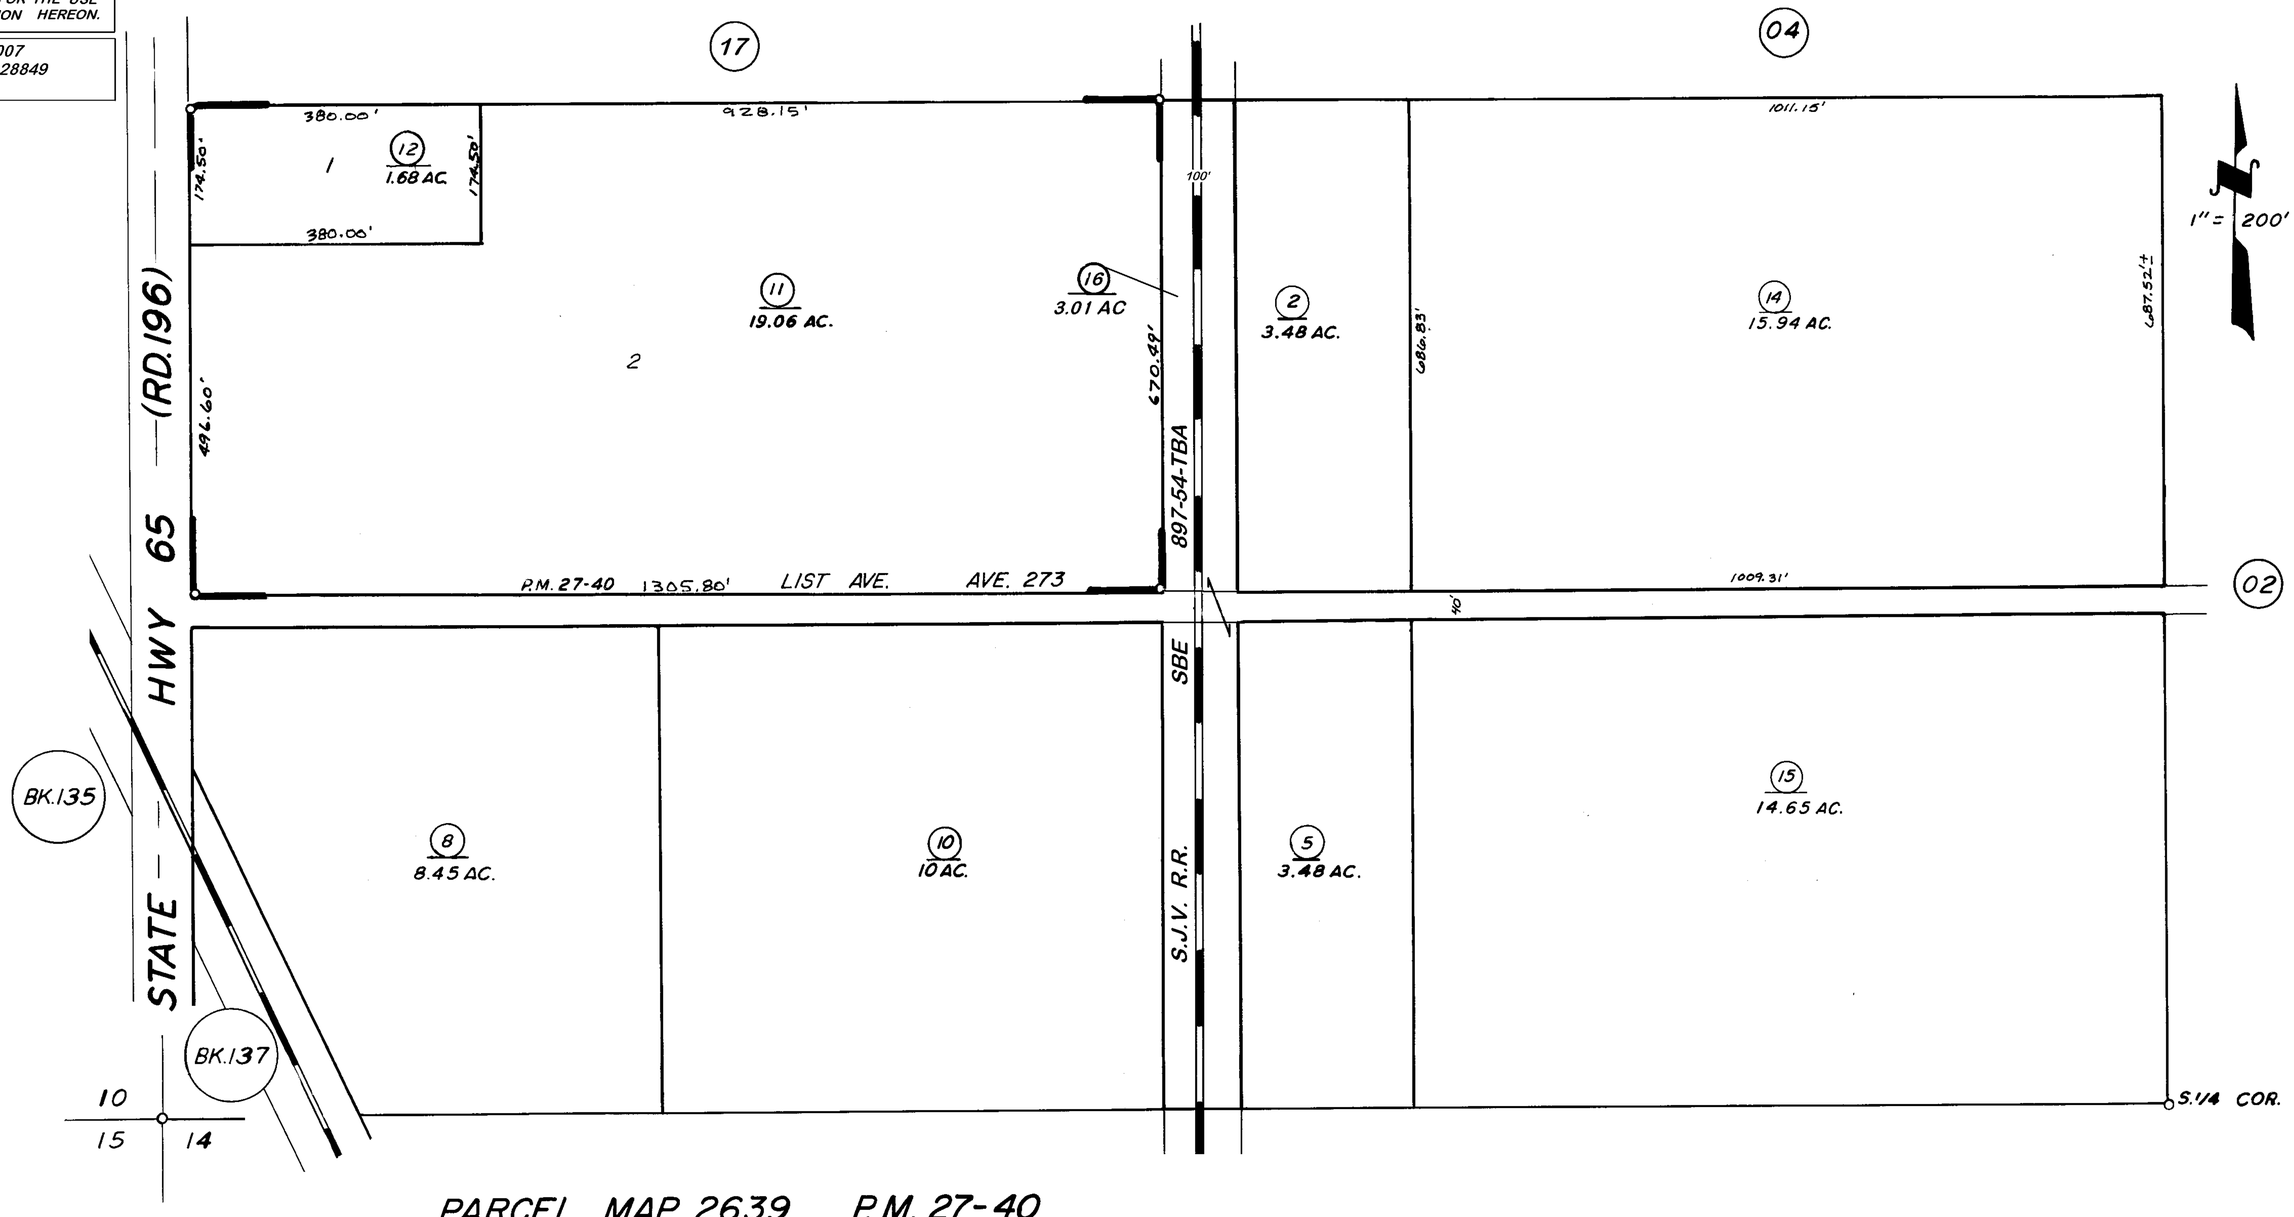

PARCEL MAP 2639 P.M. 27-40

BK.137

ASSESSOR'S MAPS BK. 136, PG. 03.

COUNTY OF TULARE, CALIF.

NOTE — ASSESSOR'S BLOCK NUMBERS SHOWN IN ELLIPSES
ASSESSOR'S PARCEL NUMBERS SHOWN IN CIRCLES