S. POR. OF SW1/4 OF NW1/4 SEC. 11. T. 19S., R. 26E., M. D. B. & M.

TAX CODE AREA 136-05
2-000
2-014

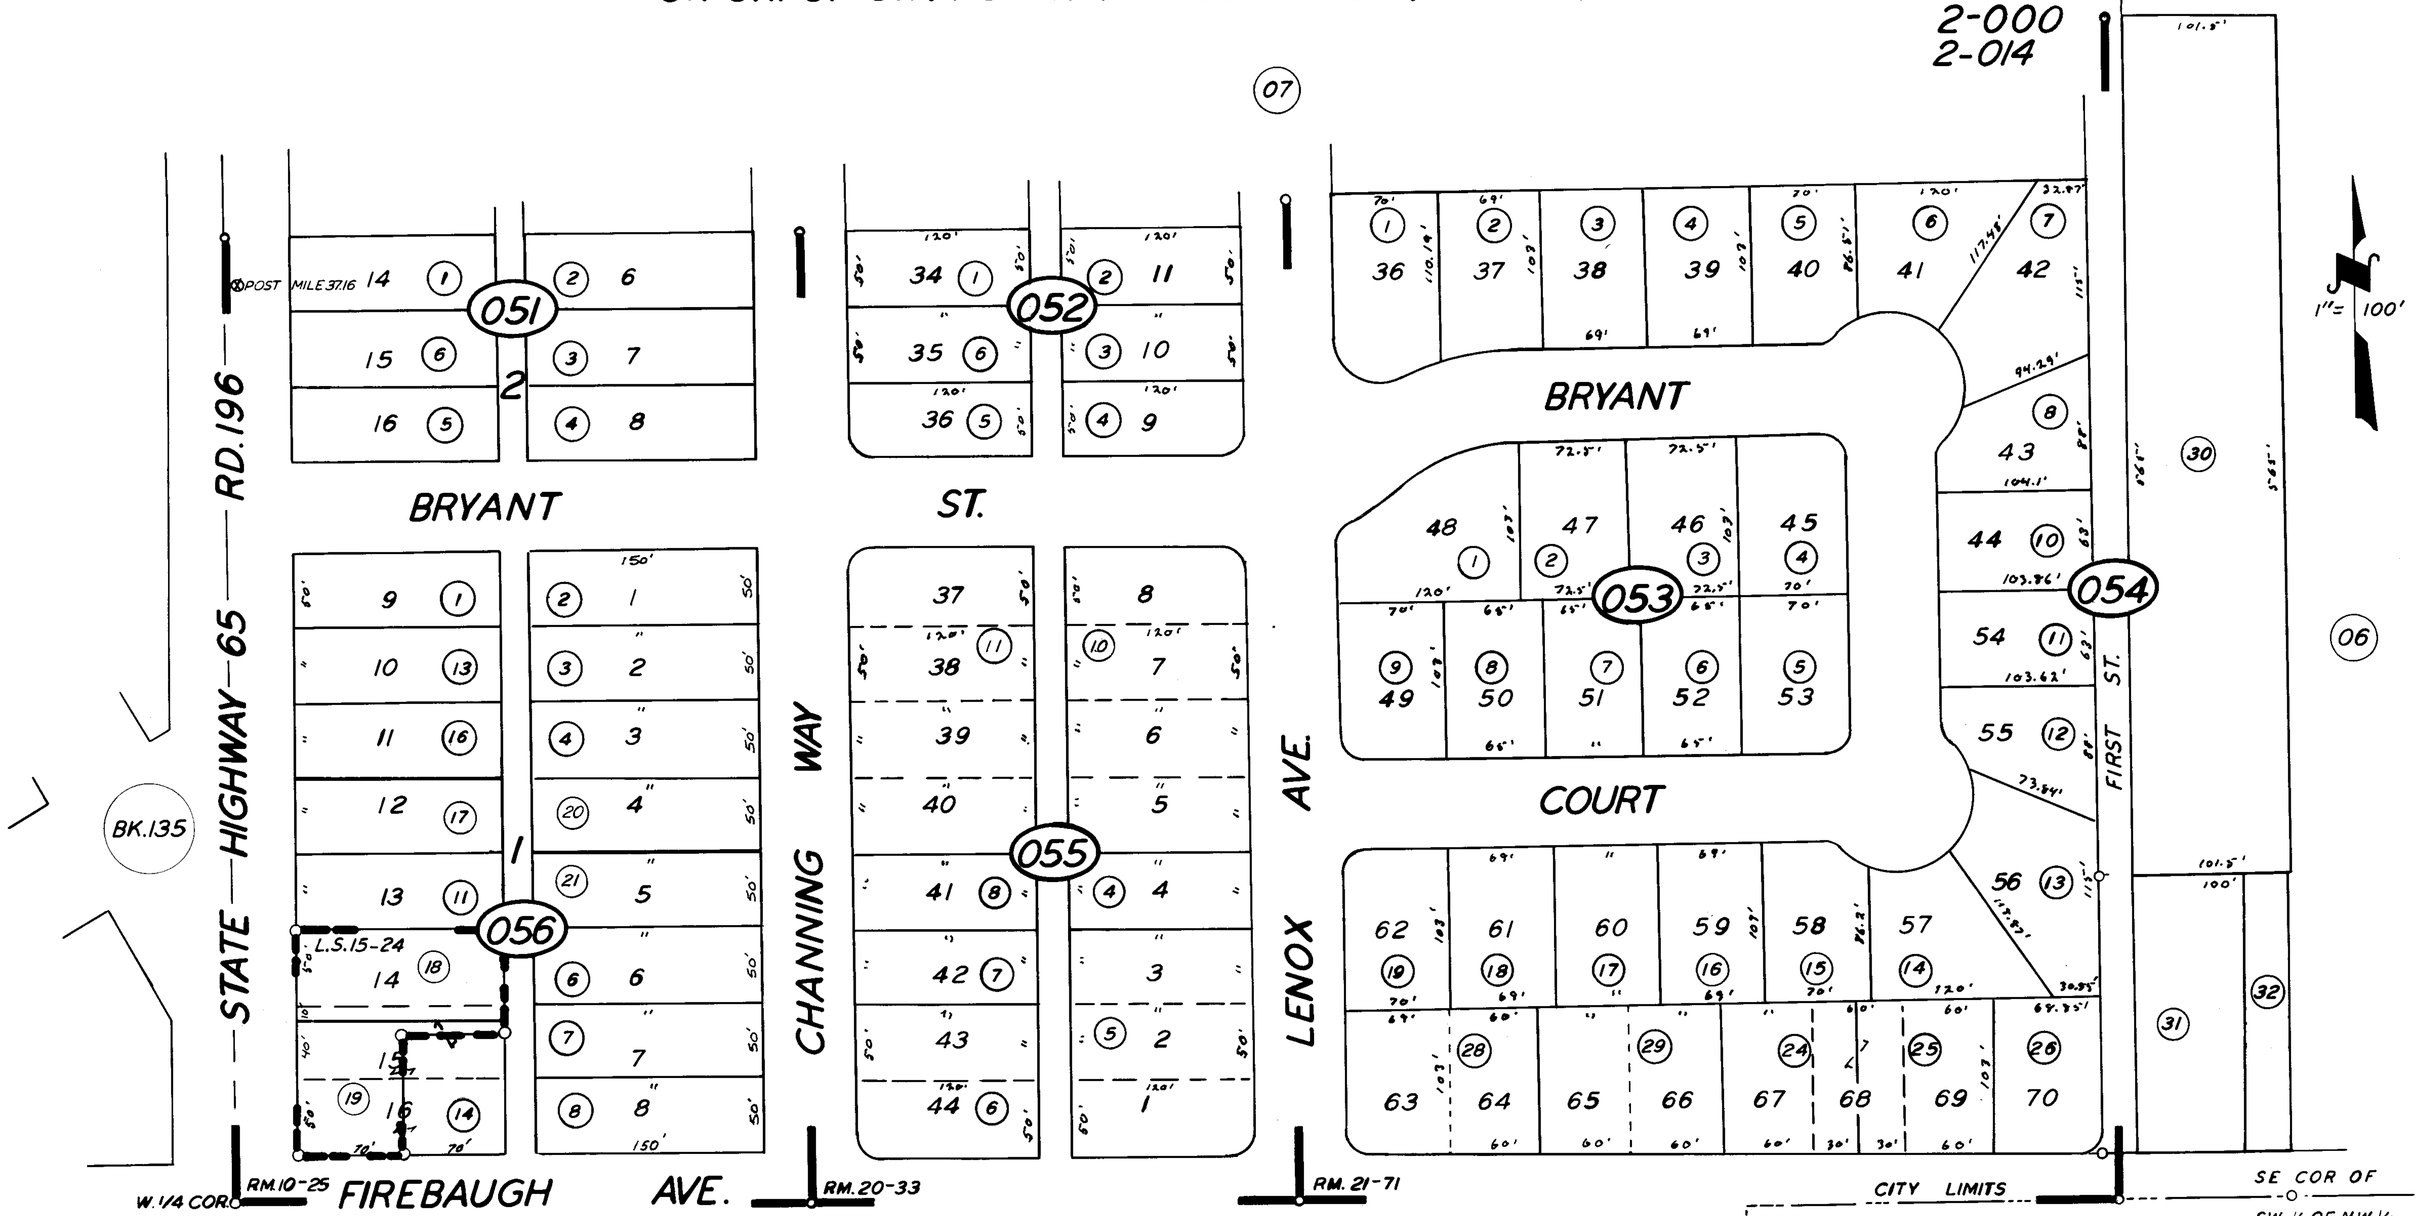

RECORD OF SURVEY, L.S. 15-24
WORKMON'S PARK EST. NO. 1 RM. 21-71
OSTRANDER'S ADD. RM. 10-25
OSTRANDER'S ADD. NO. 2 RM. 20-33

CITY OF EXETER
ASSESSOR'S MAPS BK. 136, PG. 05.
COUNTY OF TULARE, CALIF.

3-1-64
4-5-63 CS
3-26-62 LN

NOTE — ASSESSOR'S BLOCK NUMBERS SHOWN IN ELLIPSES
ASSESSOR'S PARCEL NUMBERS SHOWN IN CIRCLES