S1/2 SEC.15, T.19S., R.26E., M.D.B.&M.

Tax Area Codes 137–08
086–002

DISCLAIMER

THIS MAP WAS PREPARED FOR LOCAL PROPERTY ASSESSMENT PURPOSES ONLY AND THE PARCELS SHOWN HEREON MAY NOT COMPLY WITH STATE AND LOCAL SUBDIVISION ORDINANCES, AND NO LIABILITY IS ASSUMED FOR THE USE OF THE INFORMATION SHOWN HEREON. R & T CODE SEC. 327, 408.3, ETC

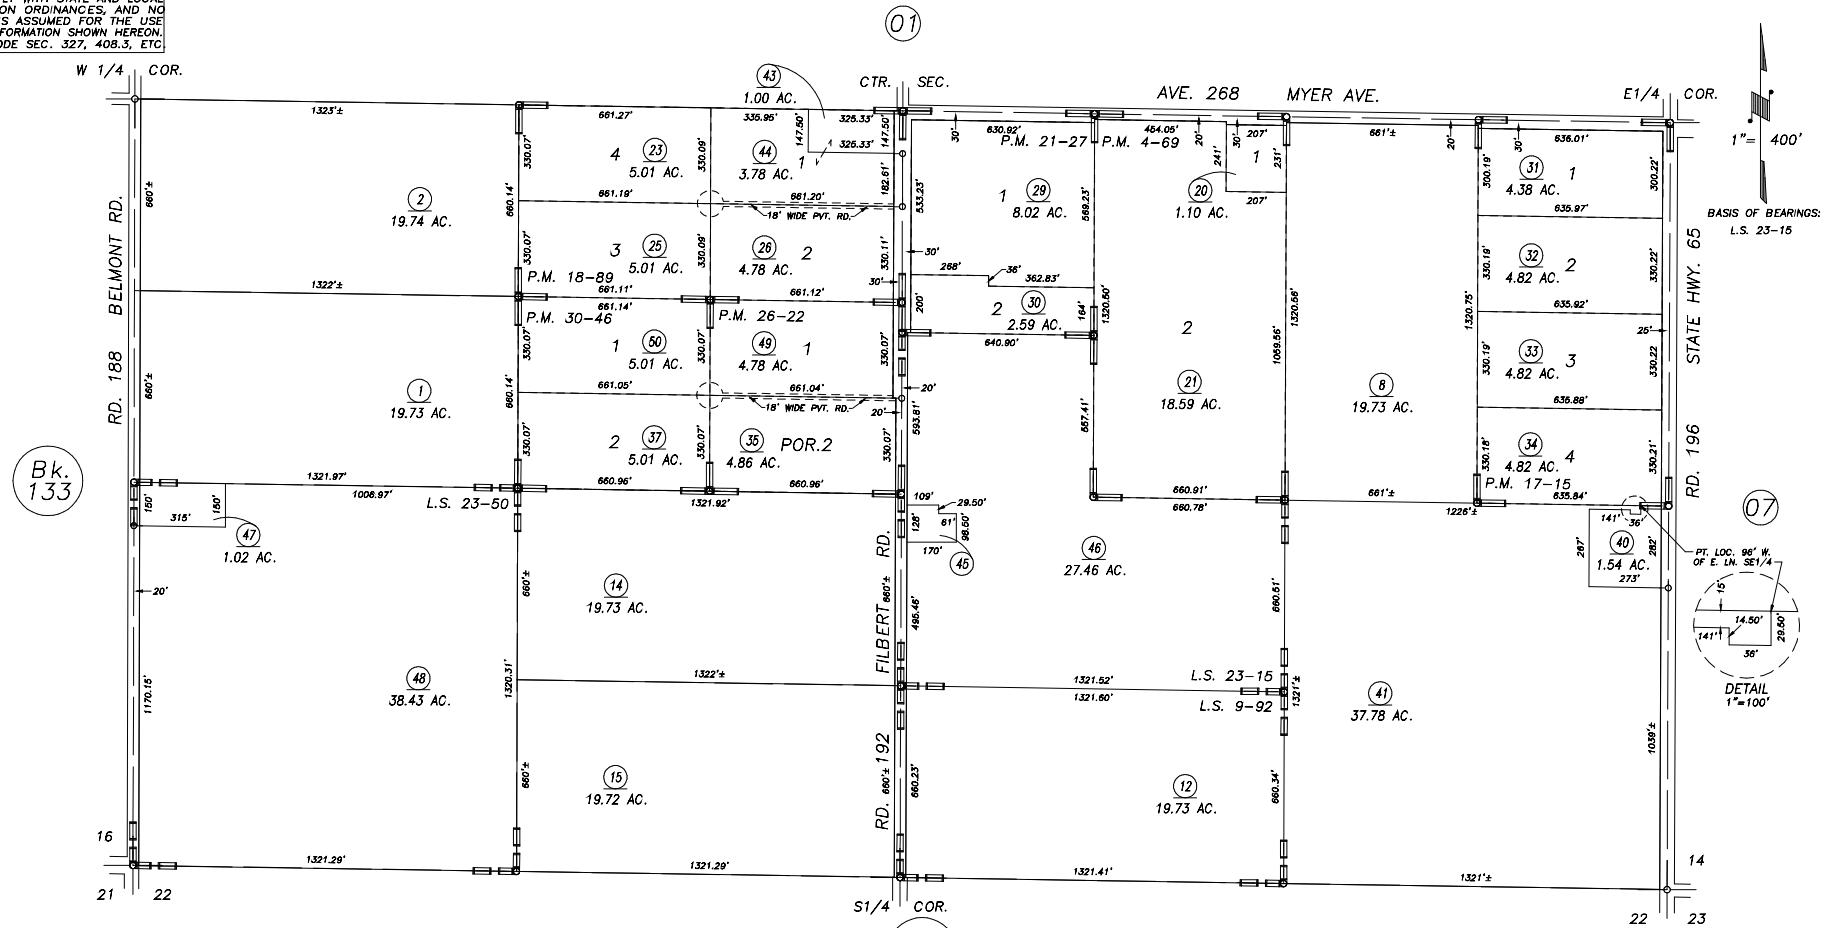

POR. RECORD OF SURVEY, L.S. 2–19 (SEC.15)
RECORD OF SURVEY, L.S. 9–92
PARCEL MAP NO. 369, P.M. 4–69
PARCEL MAP NO. 1614, P.M. 17–15
PARCEL MAP NO. 1788, P.M. 18–89
PARCEL MAP NO. 2026, P.M. 21–27
PARCEL MAP NO. 2521, P.M. 26–22
PARCEL MAP NO. 2945, P.M. 30–46
RECORD OF SURVEY, L.S. 23–15
RECORD OF SURVEY, L.S. 23–50

VICINITY OF EXETER
ASSESSOR'S MAPS BK.137 , PG.08
COUNTY OF TULARE, CALIFORNIA, U.S.A.

NOTE: Assessor's Parcel Numbers Shown in Circles (1)
Assessor's Block Numbers Shown in Ellipses (123)

CAD CONVERSION	01/07/2015	LLB
REVISION	DATE	TECH