DISCLAIMER

THIS MAP WAS PREPARED FOR LOCAL PROPERTY ASSESSMENT PURPOSES ONLY AND THE PARCELS SHOWN HEREON MAY NOT COMPLY WITH STATE AND LOCAL SUBDIVISION ORDINANCES, AND NO LIABILITY IS ASSUMED FOR THE USE OF THE INFORMATION SHOWN HEREON.

PORS. SE1/4 SEC.3 & NE1/4 SEC.10, T.19S., R.26E., M.D.B.&M.

Tax Area Codes 138–10
002–014

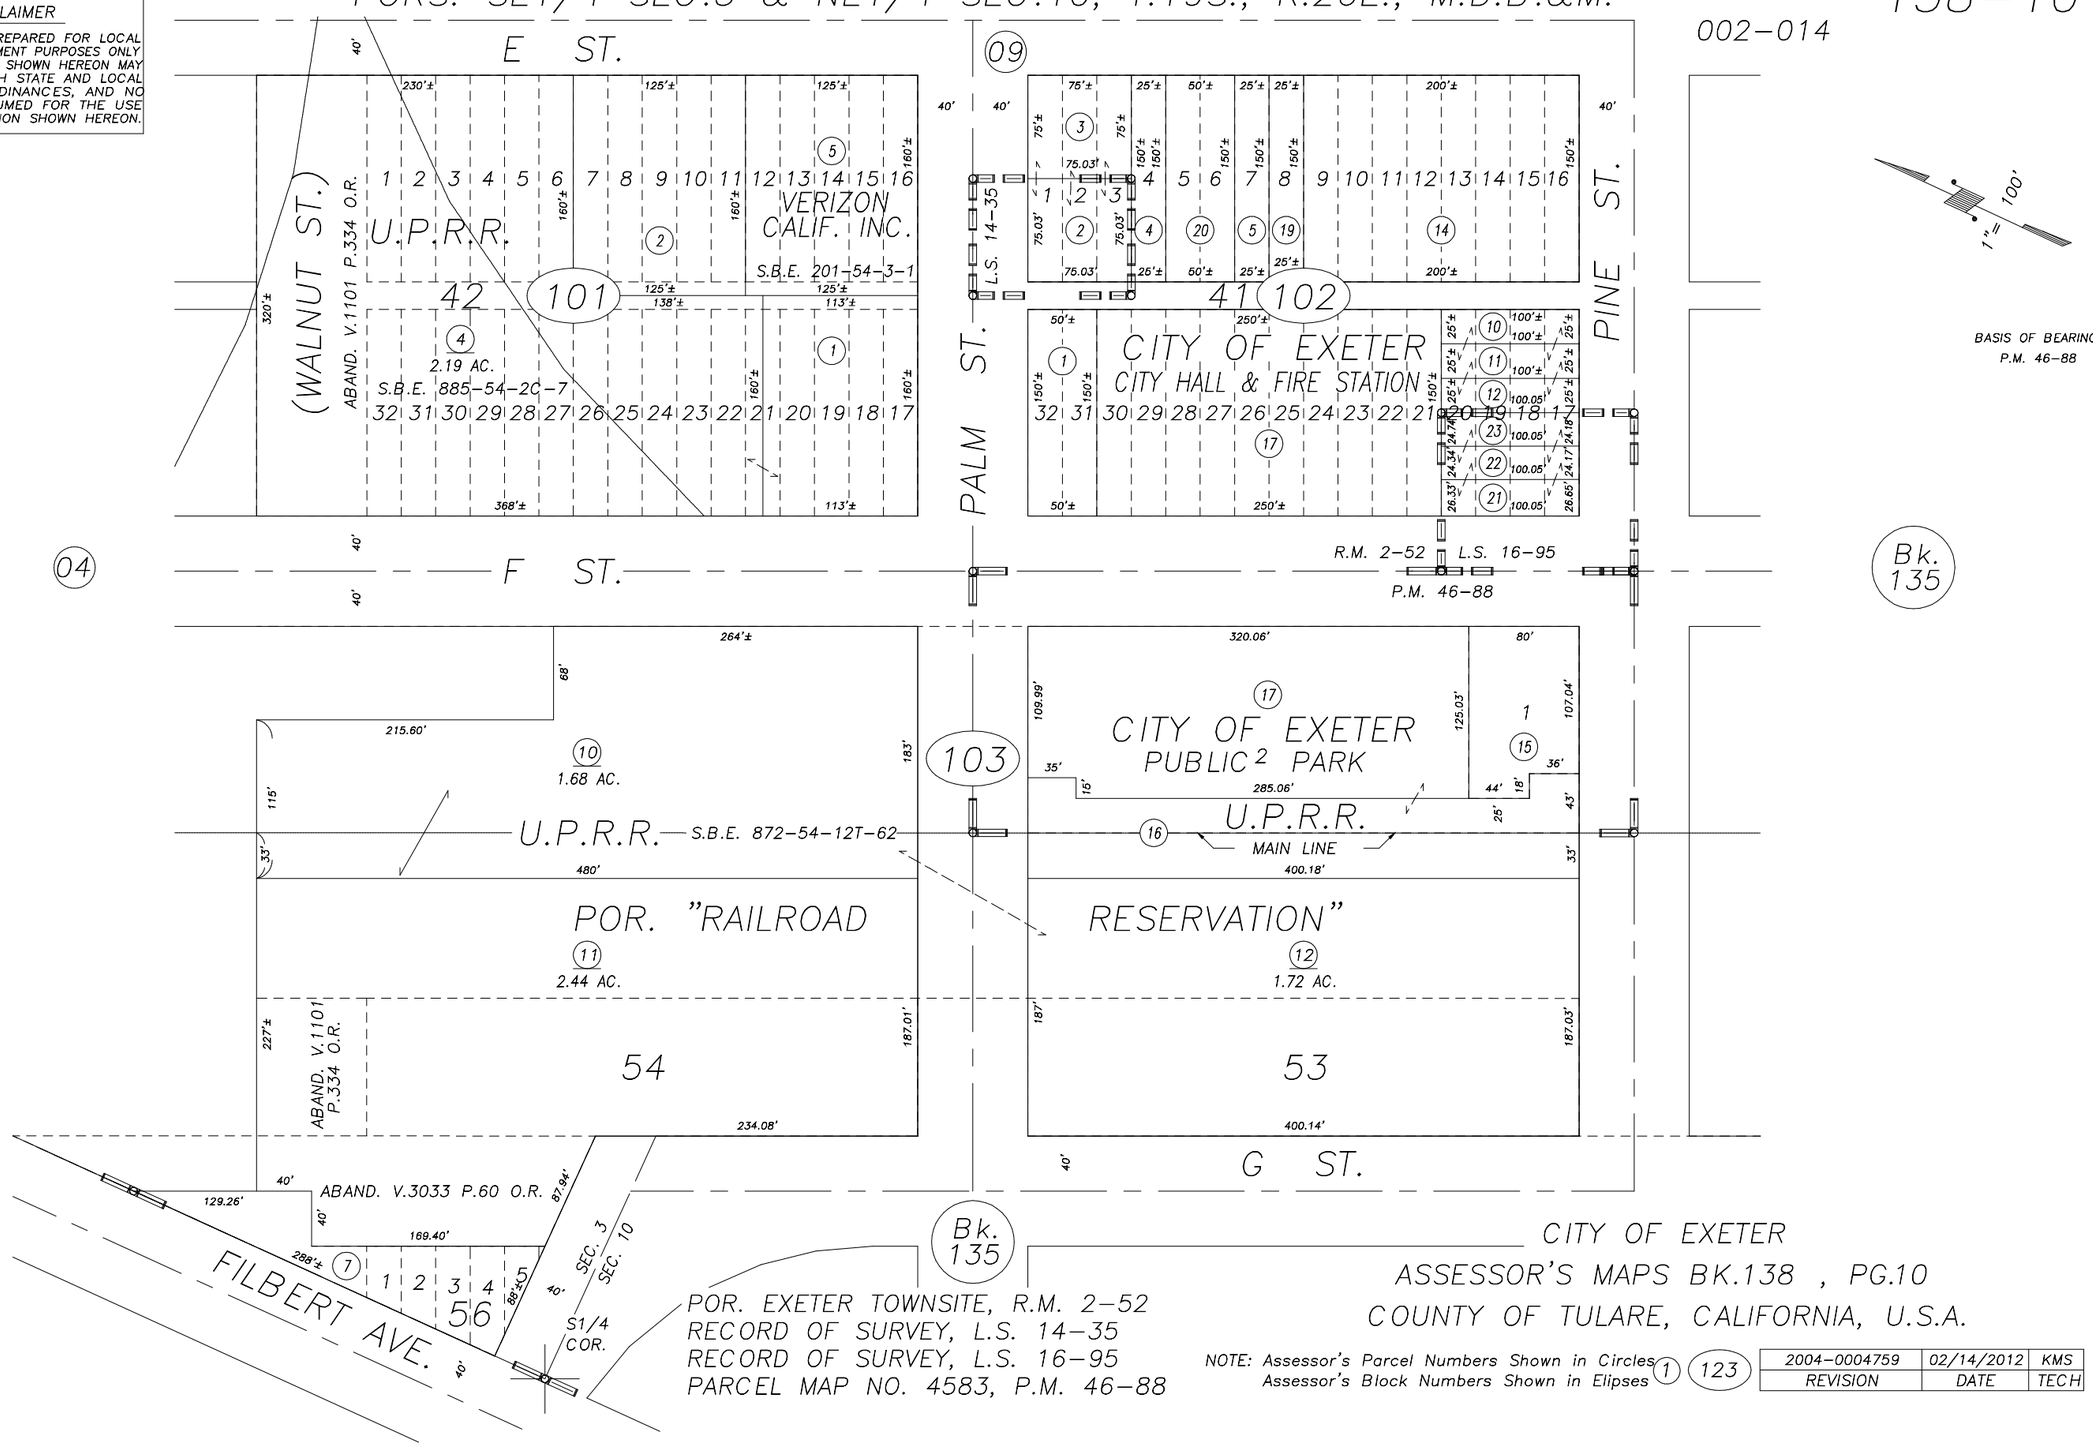

POR. EXETER TOWNSITE, R.M. 2–52
RECORD OF SURVEY, L.S. 14–35
RECORD OF SURVEY, L.S. 16–95
PARCEL MAP NO. 4583, P.M. 46–88

CITY OF EXETER
ASSESSOR'S MAPS BK.138 , PG.10
COUNTY OF TULARE, CALIFORNIA, U.S.A.

NOTE: Assessor's Parcel Numbers Shown in Circles (1)
Assessor's Block Numbers Shown in Elipses (123)

REVISION	DATE	TECH
2004–0004759	02/14/2012	KMS