S. POR. SE¼ OF SW¼ SEC. 3, T.19S., R.26E., M.D.B. & M.

TAX CODE AREA 138-11
002-014

DISCLAIMER

THIS MAP WAS PREPARED FOR LOCAL PROPERTY ASSESSMENT PURPOSES ONLY. THE PARCELS SHOWN HEREON MAY NOT COMPLY WITH STATE AND LOCAL SUBDIVISION ORDINANCES. NO LIABILITY IS ASSUMED FOR THE USE OF THE INFORMATION HEREON. R & T CODE SEC. 327, 408.3, ETC.

REVISED: 03/05/2015
REASON: 2014-0005859
CAD TECH: ARP

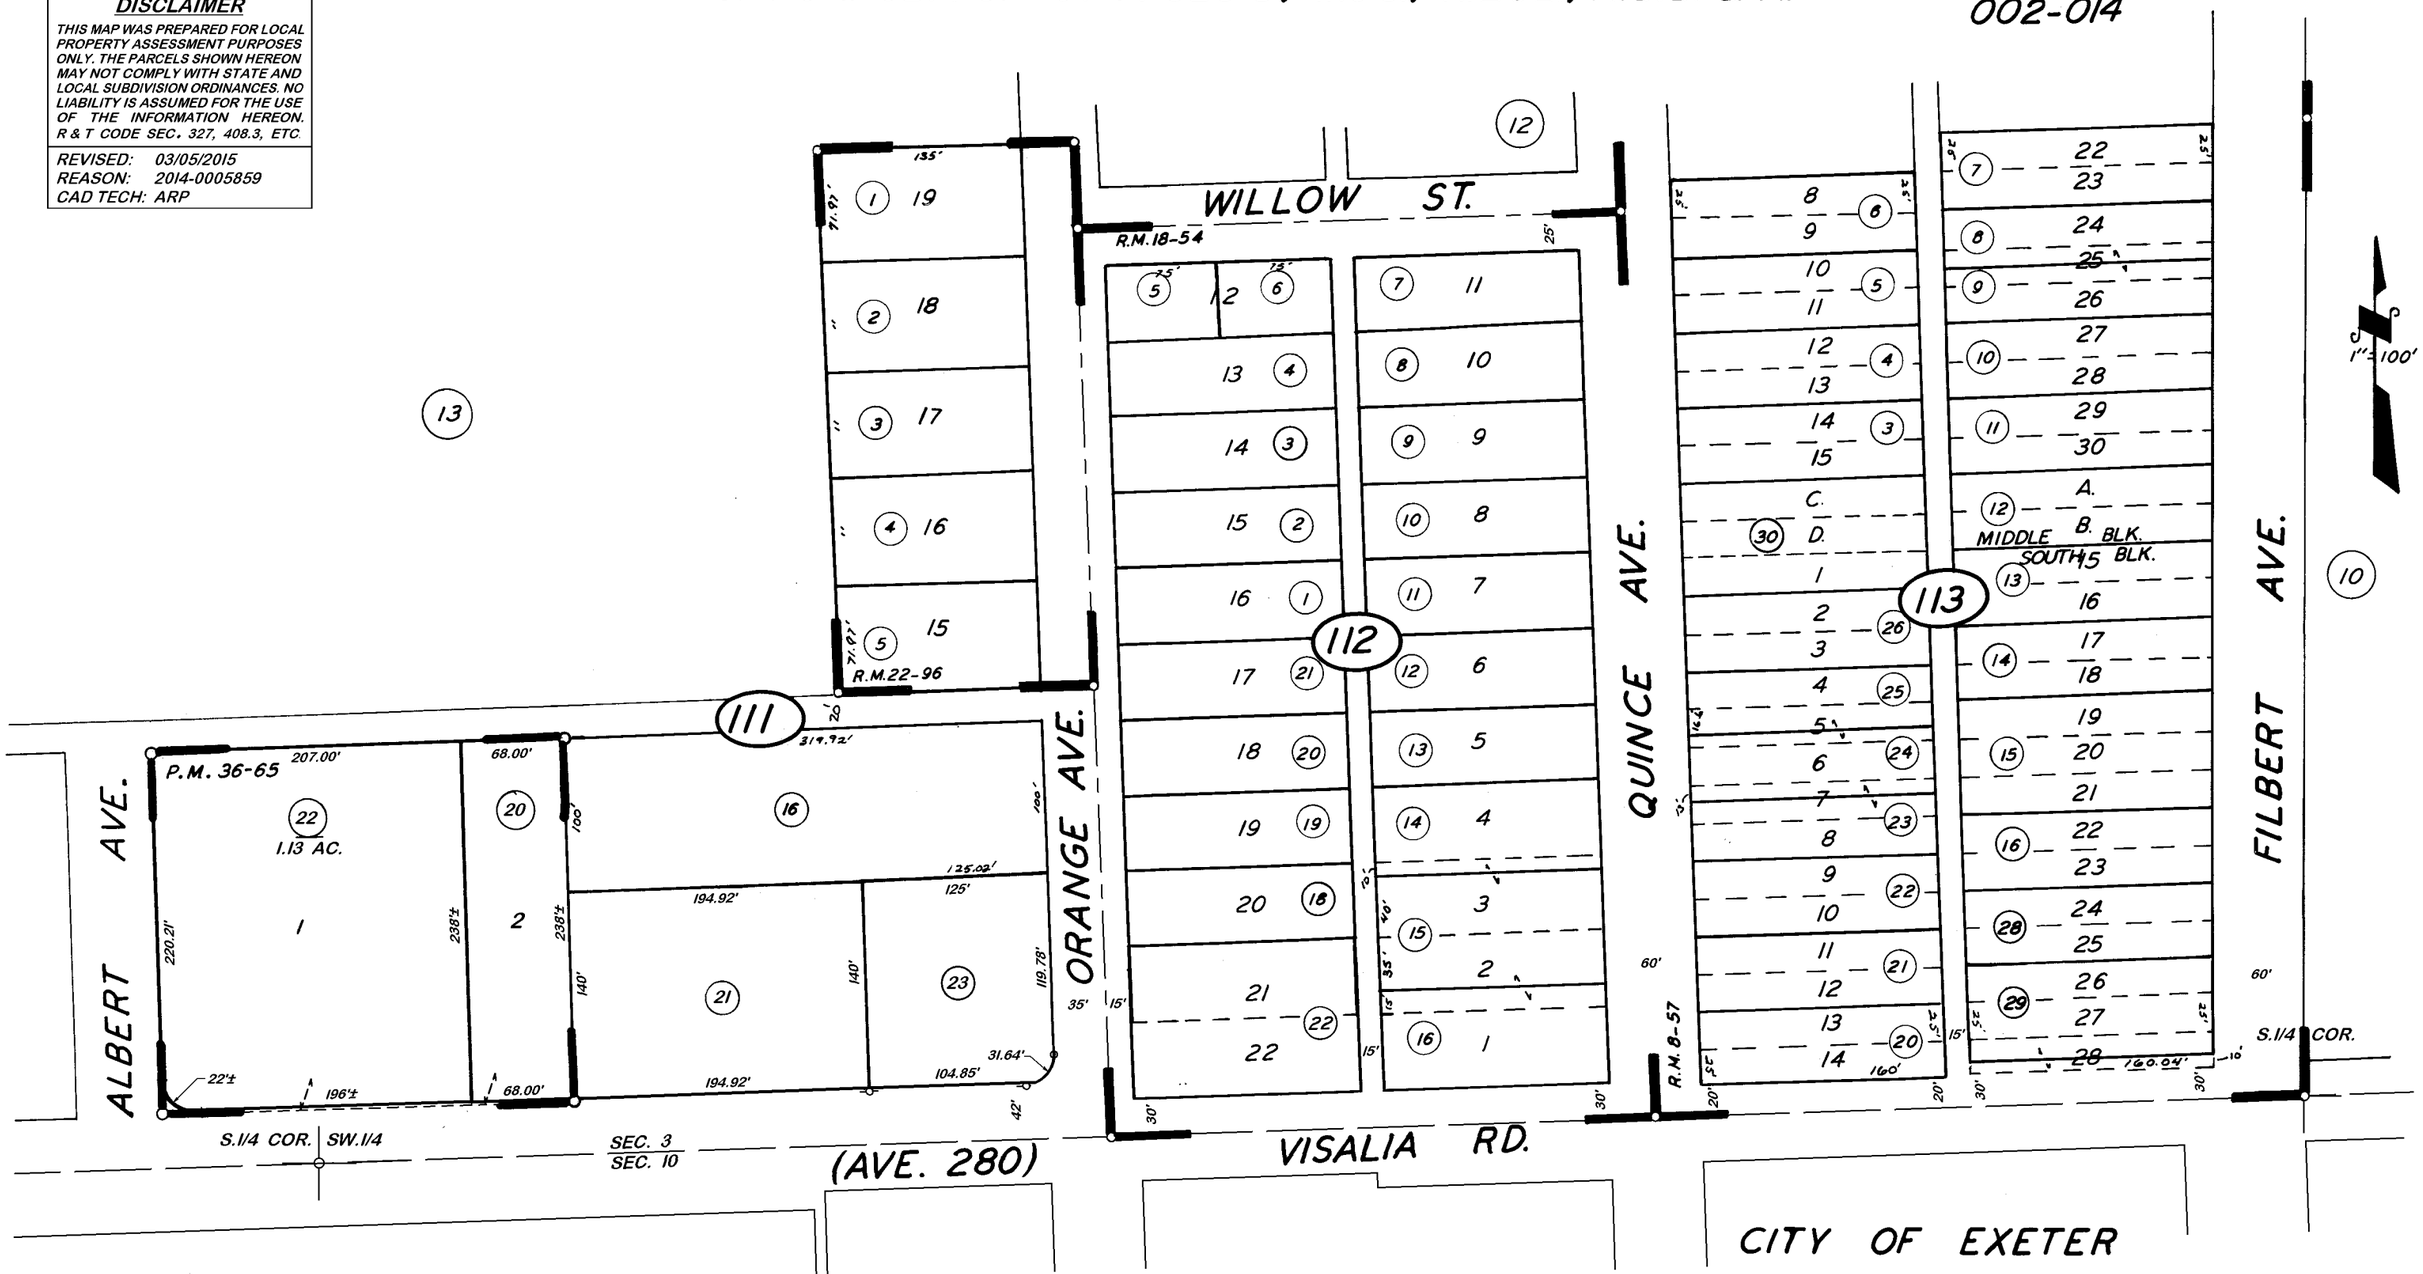

PARCEL MAP 3562, P.M. 36-65
POR. BAKERS ADD, R.M. 8-57
DODSON ADD, R.M. 18-54
BOTKIN SCHELLING ADD, NO. 2, R.M. 22-96

CITY OF EXETER
ASSESSOR'S MAPS BK. 138, PG. 11.
COUNTY OF TULARE, CALIF.

NOTE — ASSESSOR'S BLOCK NUMBERS SHOWN IN ELLIPSES
ASSESSOR'S PARCEL NUMBERS SHOWN IN CIRCLES