DISCLAIMER

THIS MAP WAS PREPARED FOR LOCAL PROPERTY ASSESSMENT PURPOSES ONLY. THE PARCELS SHOWN HEREON MAY NOT COMPLY WITH STATE AND LOCAL SUBDIVISION ORDINANCES. NO LIABILITY IS ASSUMED FOR THE USE OF THE INFORMATION HEREON.

REVISED: 06/26/2006
REASON: TRAC CHANGE
CAD TECH: PHN

POR. N½ OF NW¼ SE¼ SEC. 3, T.19S., R.26E., M.D.B. & M.

TAX CODE AREA
002-000 002-011
002-014 002-017

138-17

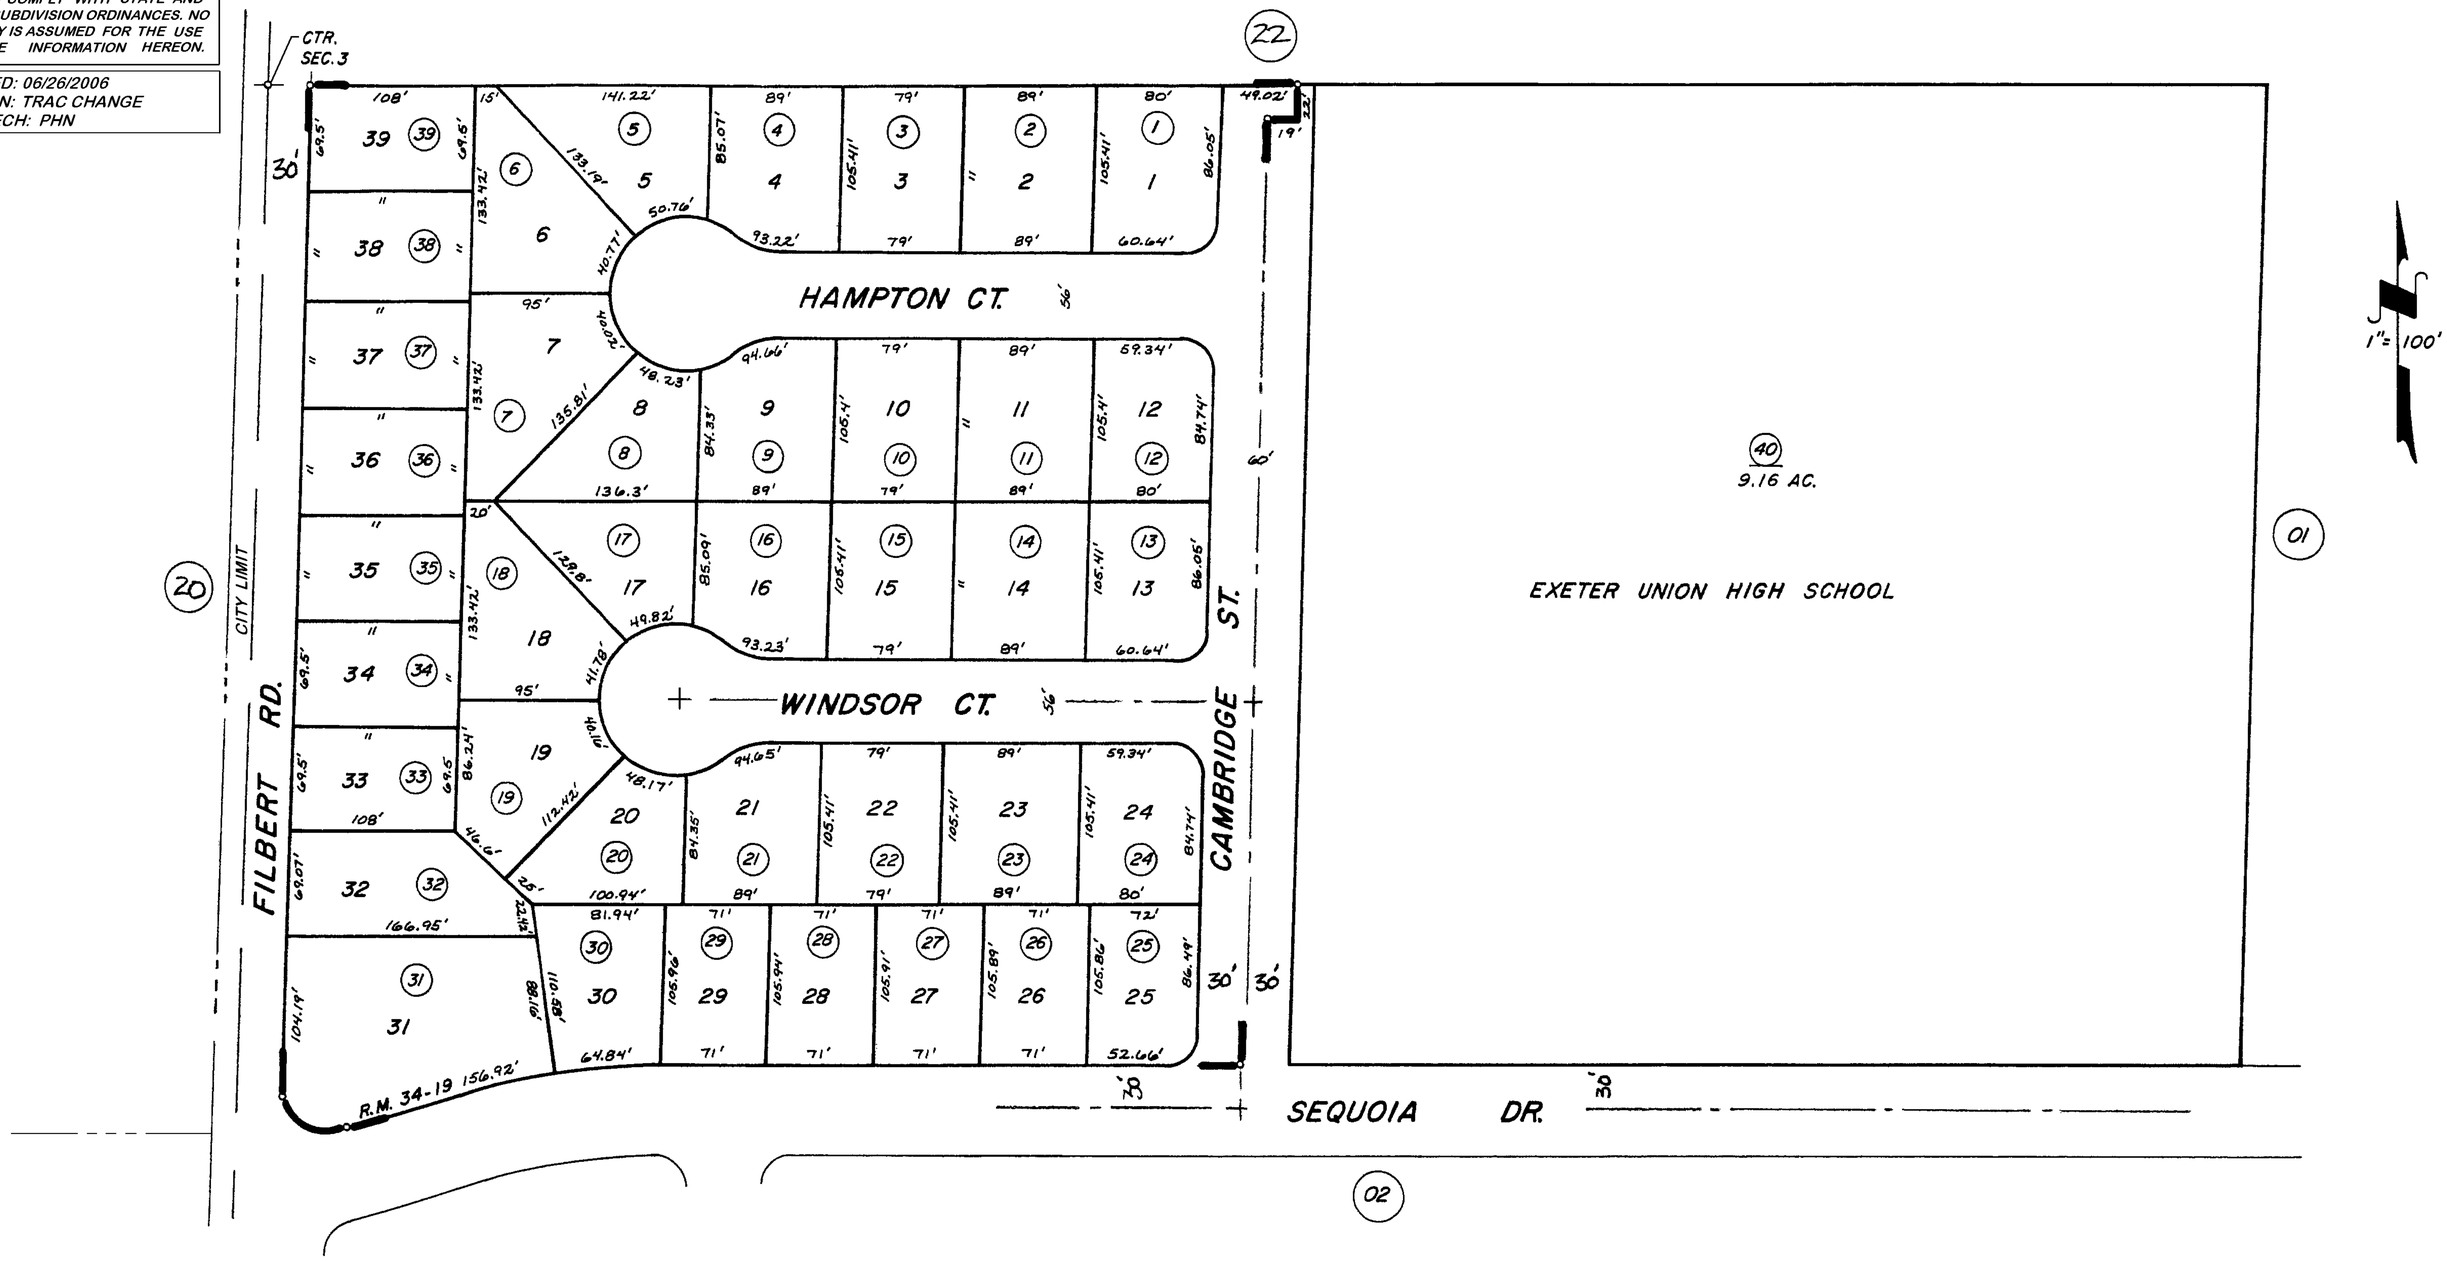

CAMDEN PLACE R.M. 34-19

CITY OF EXETER

ASSESSOR'S MAPS BK. 138, P.17
COUNTY OF TULARE, CALIF.

NOTE - ASSESSOR'S BLOCK NUMBERS SHOWN IN ELLIPSES
ASSESSOR'S PARCEL NUMBERS SHOWN IN CIRCLES