POR. SW1/4 OF SEC. 3, T. 19S., R.26E., M.D.B. & M.

TAX CODE AREA 138-18
002-000
002-010

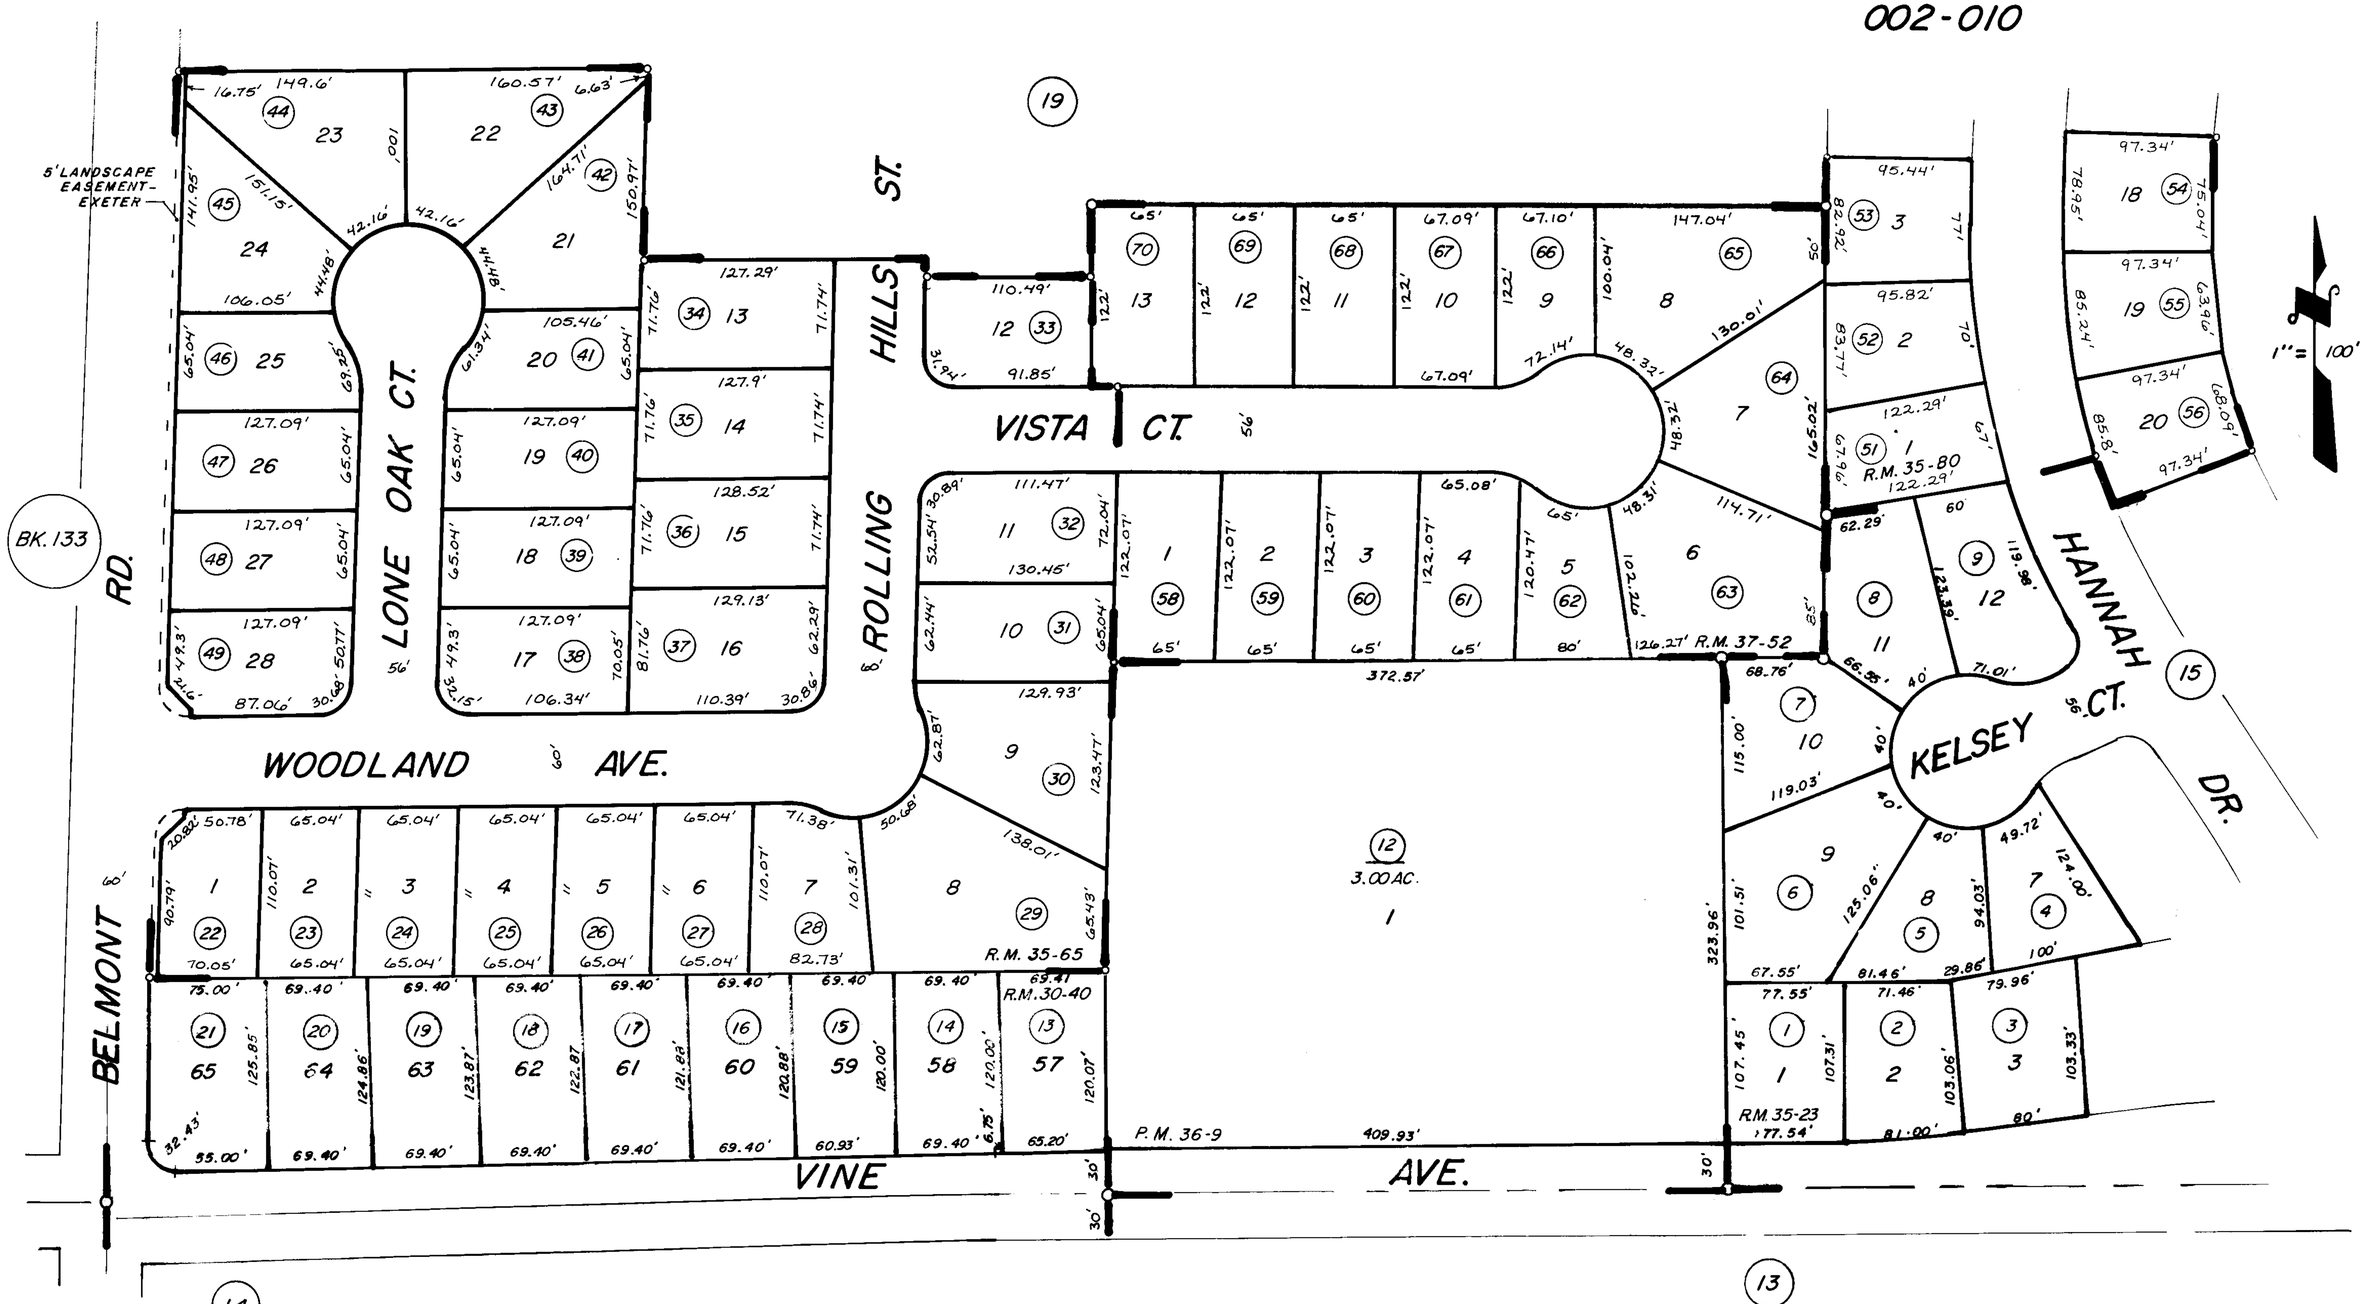

(14) POR. WOODLAND ESTATES UNIT 5 R.M. 37-52
POR. QUINCE PARK II UNIT 3 R.M. 35-80
POR. QUINCE PARK ESTATES II R.M. 35-23
POR. THE WOODS R.M. 30-40
PARCEL MAP 3507 P.M. 36-09
POR. WOODLAND ESTATES R.M. 35-65

(13) CITY OF EXETER
ASSESSOR'S MAPS BK. 138, PG. 18
COUNTY OF TULARE, CALIF.

NOTE—ASSESSOR'S BLOCK NUMBERS SHOWN IN ELLIPSES
ASSESSOR'S PARCEL NUMBERS SHOWN IN CIRCLES