POR. SW1/4 OF SEC. 3, T.19S., R.26E., M.D.B. & M.

TAX CODE AREA **138-18**

002-000
002-010

DISCLAIMER

THIS MAP WAS PREPARED FOR LOCAL PROPERTY ASSESSMENT PURPOSES ONLY. THE PARCELS SHOWN HEREON MAY NOT COMPLY WITH STATE AND LOCAL SUBDIVISION ORDINANCES. NO LIABILITY IS ASSUMED FOR THE USE OF THE INFORMATION HEREON. R & T CODE SEC. 327, 408.3, ETC.

REVISED: 01/27/2017
REASON: 2016-0053434
CAD TECH: ASG

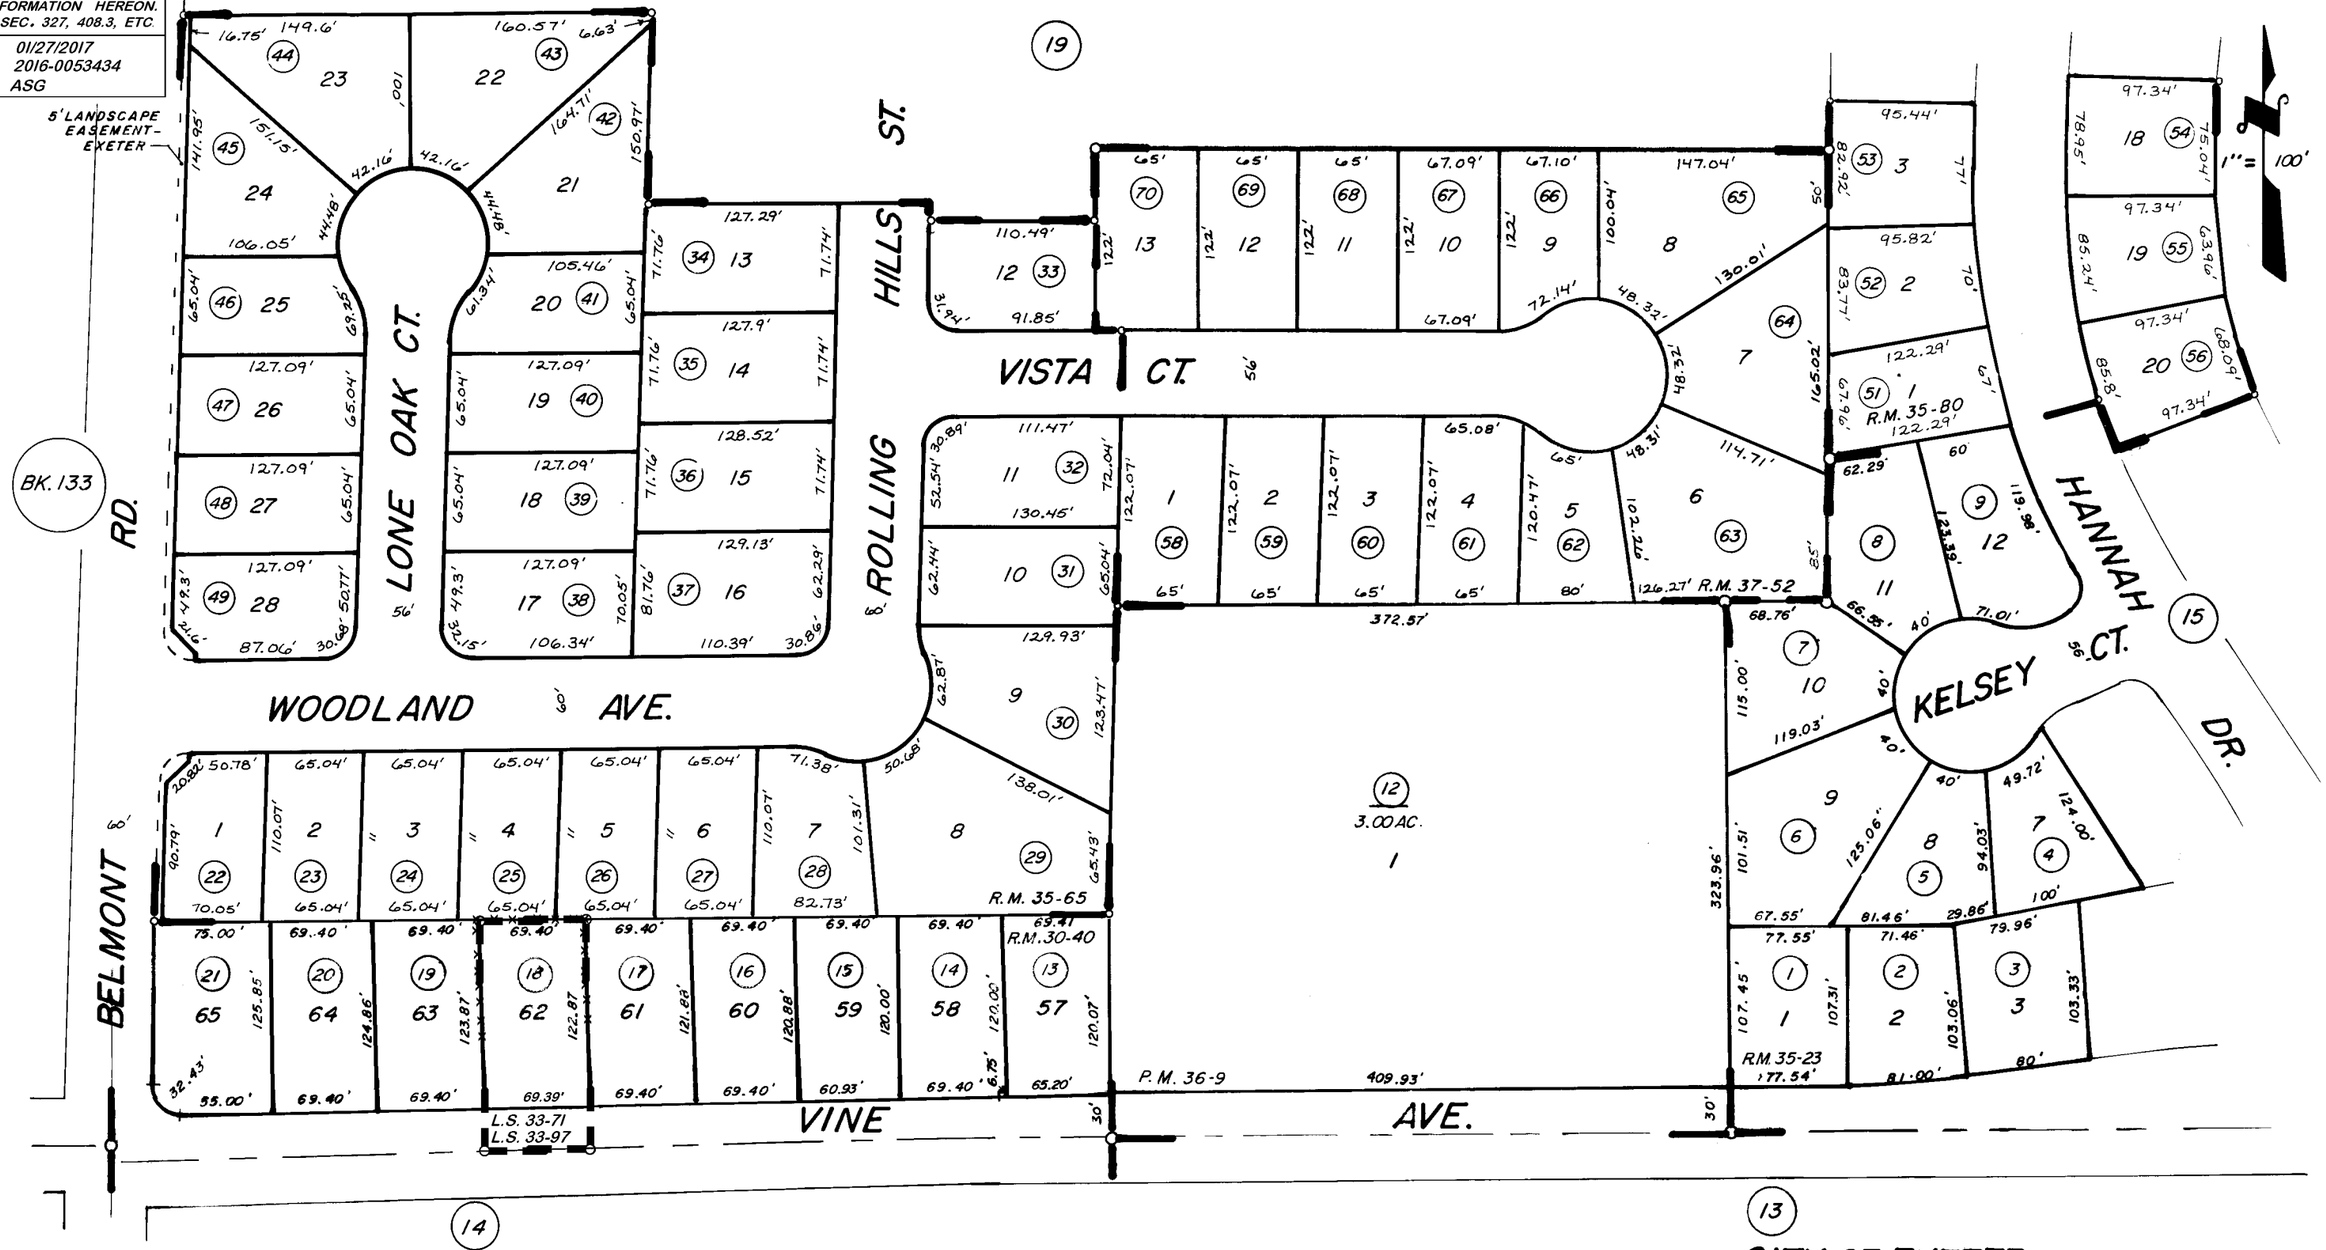

POR. WOODLAND ESTATES UNIT 5, R.M. 37-52
POR. QUINCE PARK II UNIT 3, R.M. 35-80
POR. QUINCE PARK ESTATES II, R.M. 35-23
POR. THE WOODS, R.M. 30-40
PARCEL MAP NO. 3507, P.M. 36-09
POR. WOODLAND ESTATES, R.M. 35-65

RECORD OF SURVEY, L.S. 33-71
RECORD OF SURVEY, L.S. 33-97

CITY OF EXETER
ASSESSOR'S MAPS BK. 138, PG. 18
COUNTY OF TULARE, CALIF.

NOTE—ASSESSOR'S BLOCK NUMBERS SHOWN IN ELLIPSES
ASSESSOR'S PARCEL NUMBERS SHOWN IN CIRCLES