N1/2 OF NE/4 OF SW/4 OF SEC.3, T.19S., R.26E., M.D.B.&M.

Tax Area Codes 138–20
002–000
086–002
002–017

DISCLAIMER

THIS MAP WAS PREPARED FOR LOCAL PROPERTY ASSESSMENT PURPOSES ONLY AND THE PARCELS SHOWN HEREON MAY NOT COMPLY WITH STATE AND LOCAL SUBDIVISION ORDINANCES, AND NO LIABILITY IS ASSUMED FOR THE USE OF THE INFORMATION SHOWN HEREON.

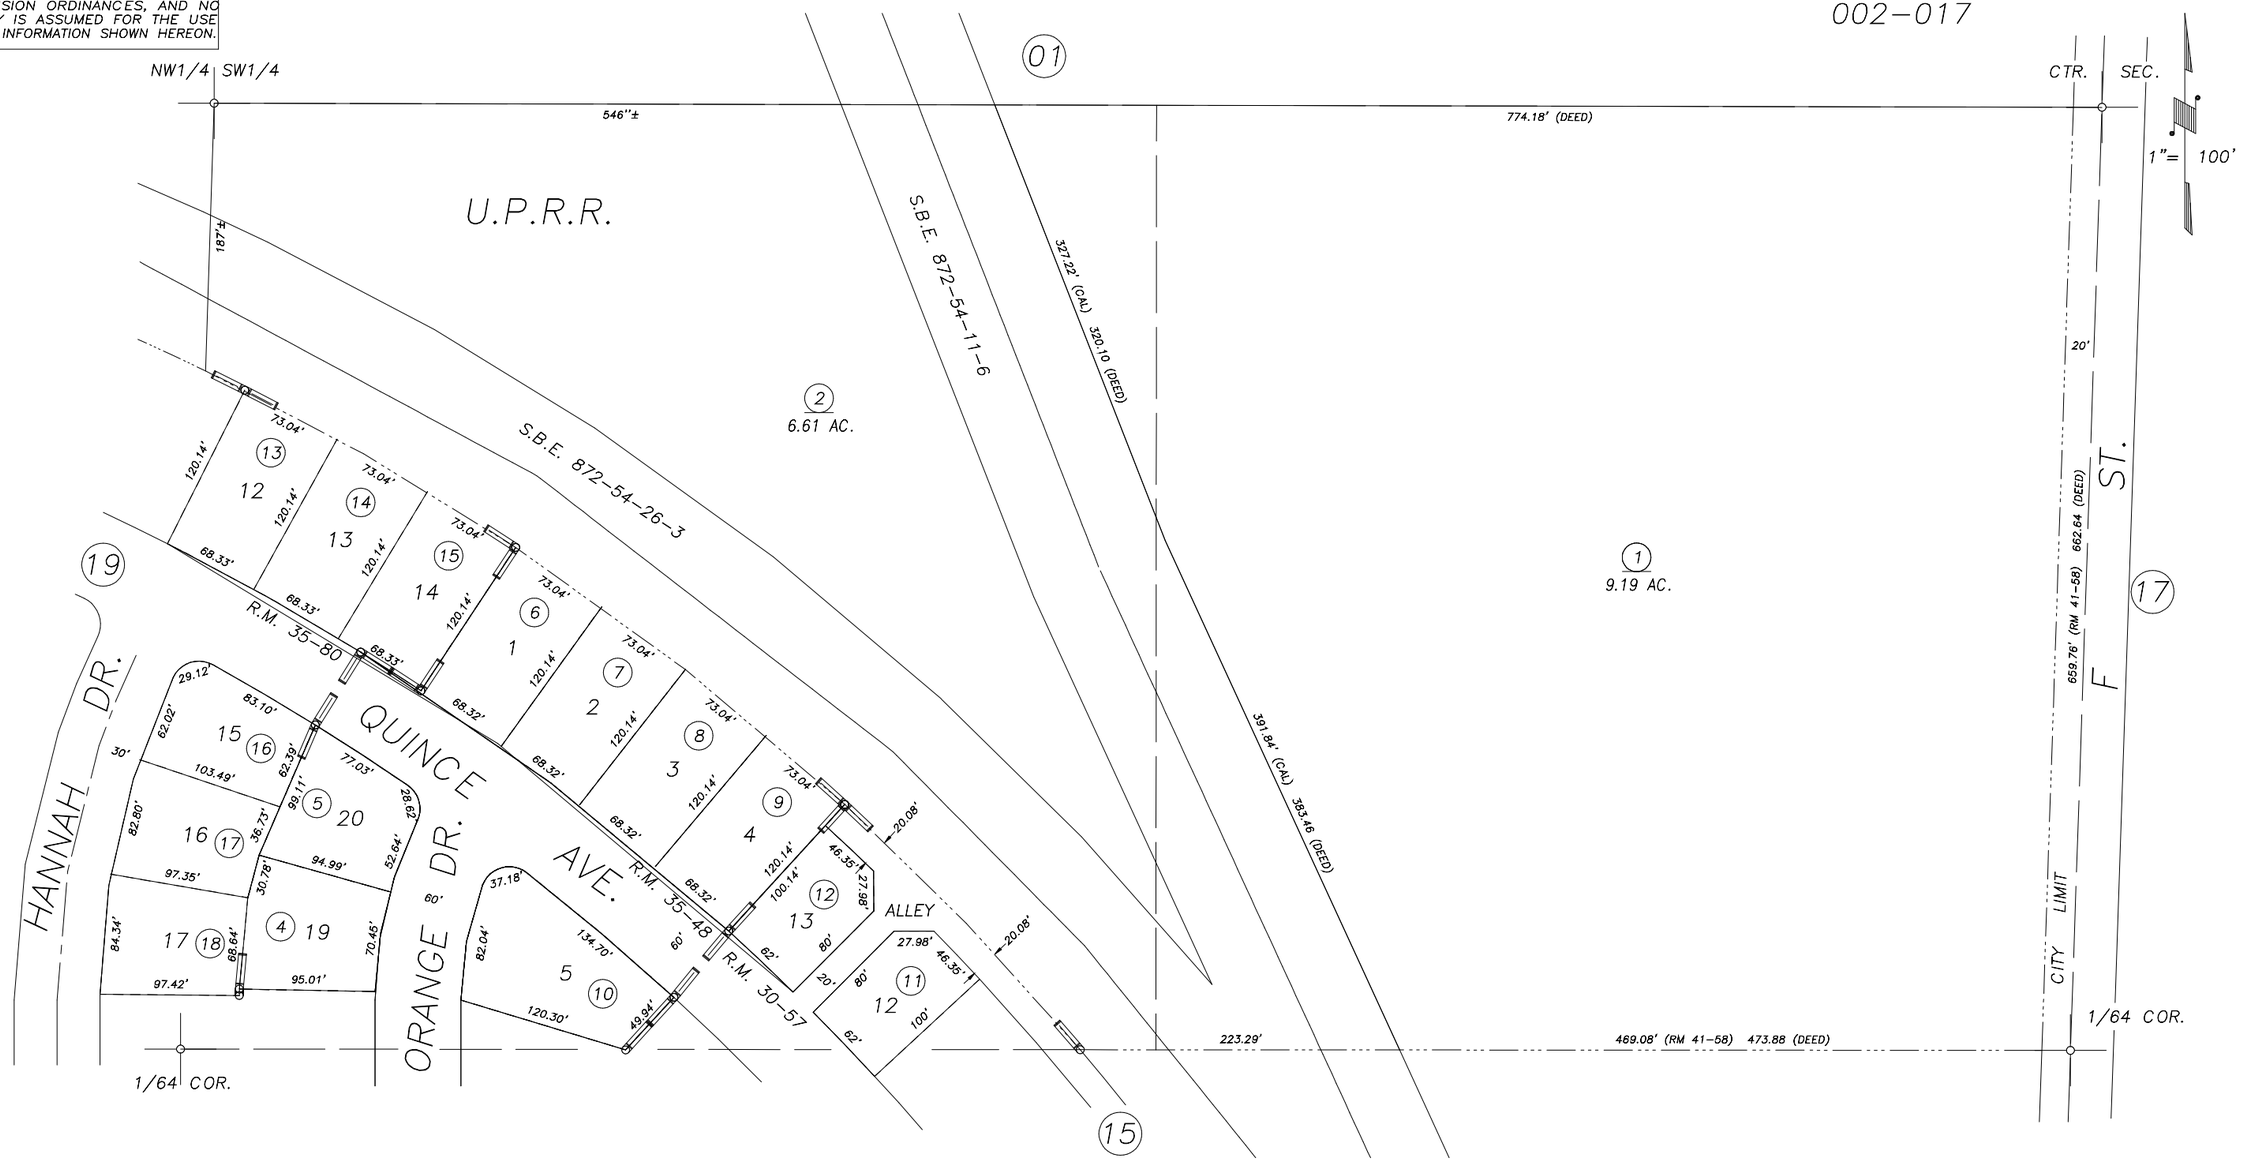

POR. QUINCE PARK ESTATES, R.M 30–57
POR. QUINCE PARK II UNIT 2, R.M. 35–48
POR. QUINCE PARK II UNIT 3, R.M. 35–80

VICINITY OF EXETER
ASSESSOR'S MAPS BK.138 , PG.20
COUNTY OF TULARE, CALIFORNIA, U.S.A.

NOTE: Assessor's Parcel Numbers Shown in Circles (1)
Assessor's Block Numbers Shown in Elipses (123)

CAD CONVERSION	12/14/2005	MLC
REVISION	DATE	TECH