DISCLAIMER

THIS MAP WAS PREPARED FOR LOCAL PROPERTY ASSESSMENT PURPOSES ONLY AND THE PARCELS SHOWN HEREON MAY NOT COMPLY WITH STATE AND LOCAL SUBDIVISION ORDINANCES, AND NO LIABILITY IS ASSUMED FOR THE USE OF THE INFORMATION SHOWN HEREON.

S1/2 SEC.26, T.19S., R.26E., M.D.B.&M.

Tax Area Codes 141 — 14
108—005
108—009

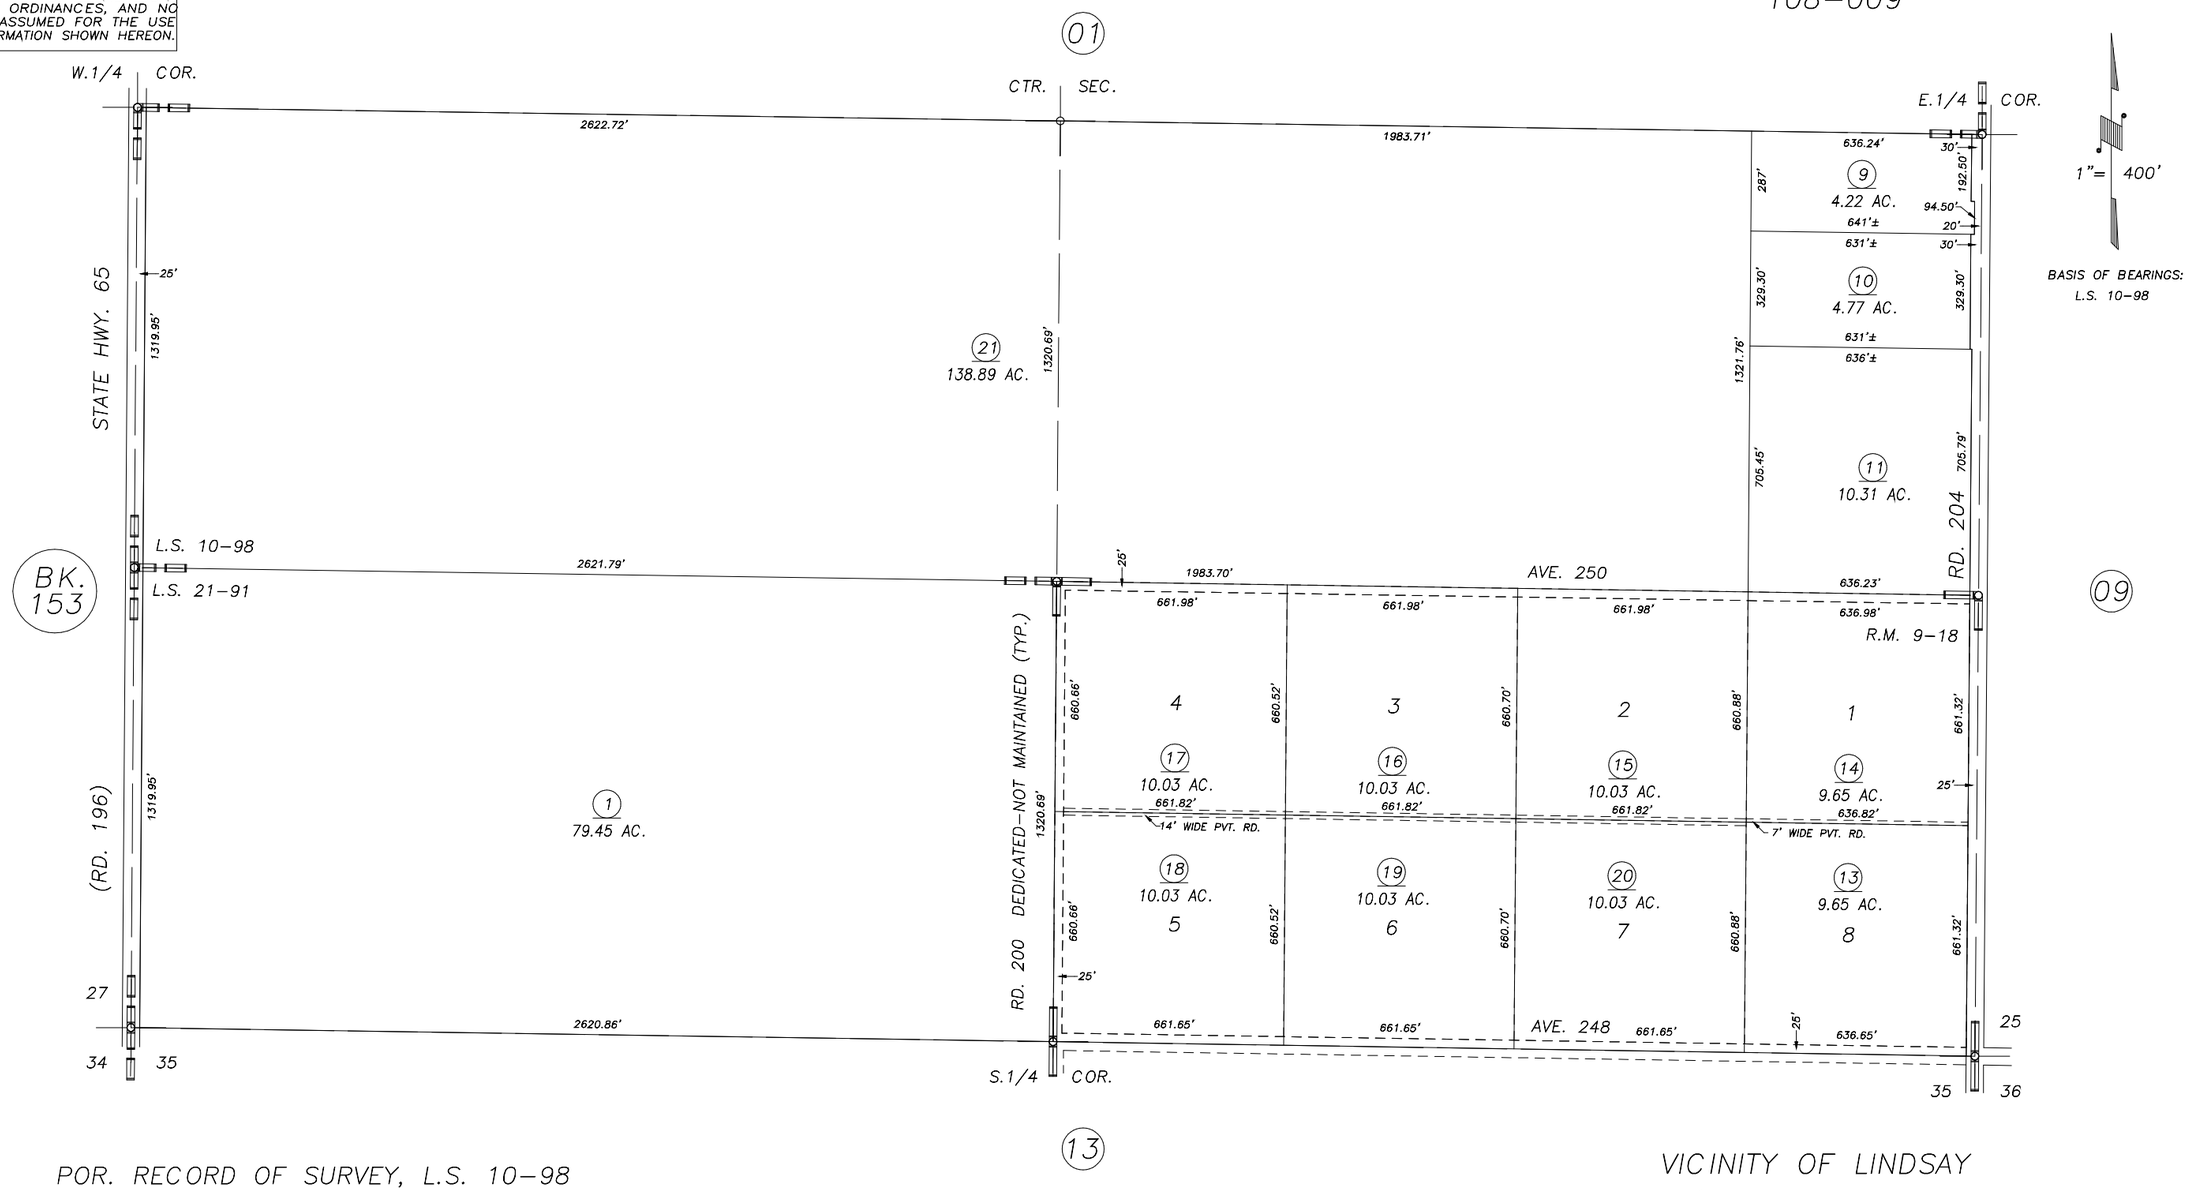

POR. RECORD OF SURVEY, L.S. 10—98
POR. DREW & WALROND TR., R.M. 9—18
POR. RECORD OF SURVEY, L.S. 21—91

VICINITY OF LINDSAY
ASSESSOR'S MAPS BK.141 , PG.14
COUNTY OF TULARE, CALIFORNIA, U.S.A.

NOTE: Assessor's Parcel Numbers Shown in Circles (1)
Assessor's Block Numbers Shown in Ellipses (123)

REVISION	DATE	TECH
1977—0062477	10/07/2016	NFL