DISCLAIMER

THIS MAP WAS PREPARED FOR LOCAL PROPERTY ASSESSMENT PURPOSES ONLY. THE PARCELS SHOWN HEREON MAY NOT COMPLY WITH STATE AND LOCAL SUBDIVISION ORDINANCES. NO LIABILITY IS ASSUMED FOR THE USE OF THE INFORMATION HEREON. R & T CODE SEC. 327, 408.3, ETC.

REVISED: 8/28/2015
REASON: 2008-0009511
CAD TECH: NFL

SEC'S. 1 TO 4, 9 TO 16, T.19S., R.27E., M. D. B. & M.

TAX CODE AREA **142-04**
86-004
86-002

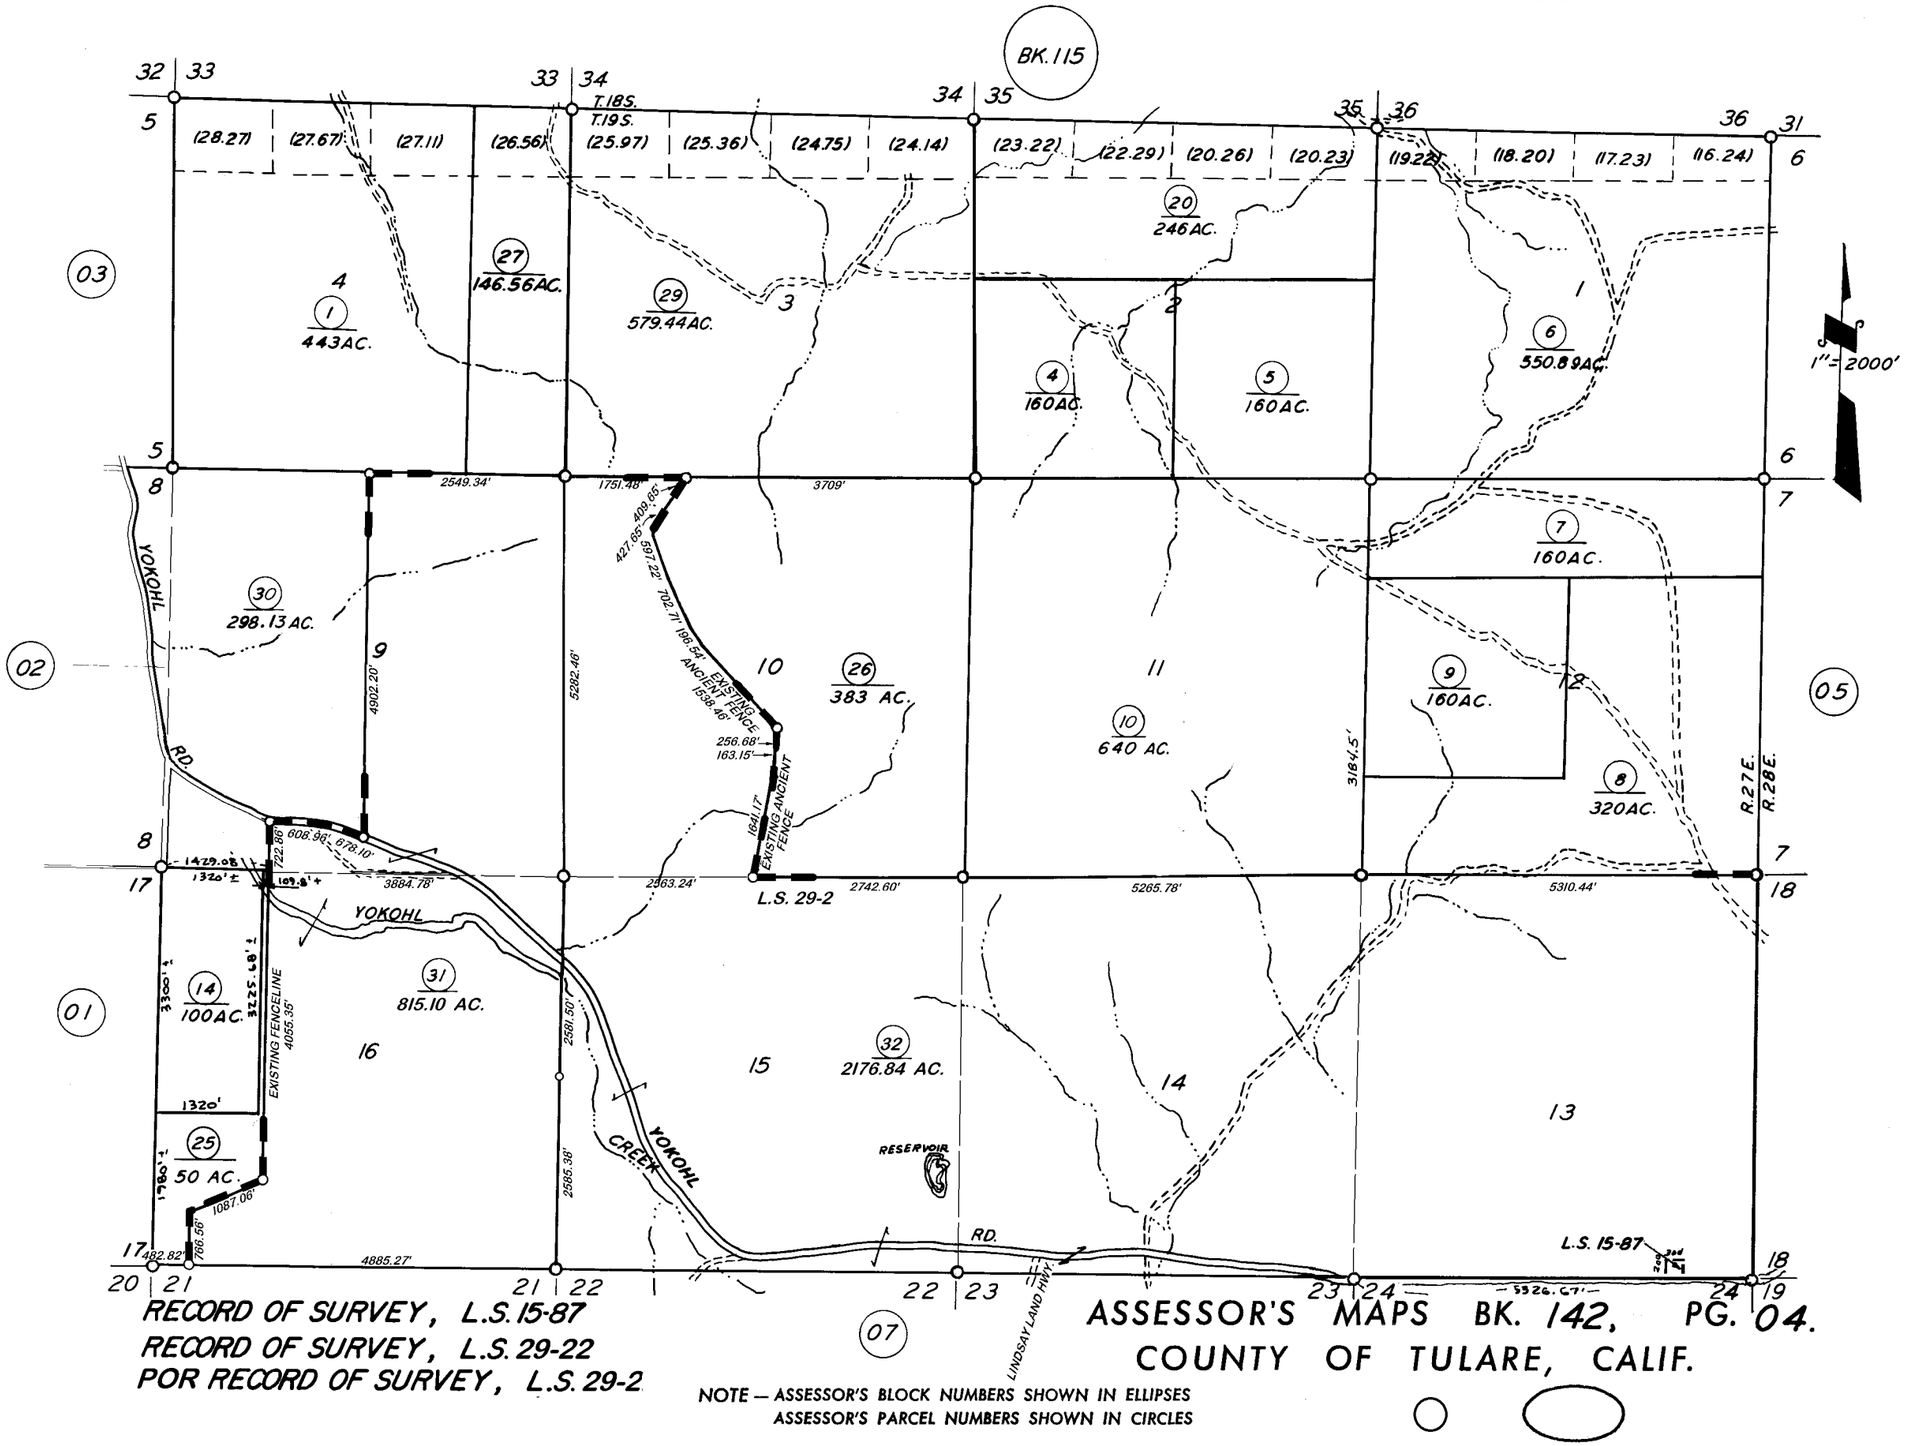

RECORD OF SURVEY, L.S. 15-87
RECORD OF SURVEY, L.S. 29-22
POR RECORD OF SURVEY, L.S. 29-2

NOTE — ASSESSOR'S BLOCK NUMBERS SHOWN IN ELLIPSES
ASSESSOR'S PARCEL NUMBERS SHOWN IN CIRCLES

ASSESSOR'S MAPS BK. 142, PG. 04.
COUNTY OF TULARE, CALIF.