DISCLAIMER

THIS MAP WAS PREPARED FOR LOCAL PROPERTY ASSESSMENT PURPOSES ONLY. THE PARCELS SHOWN HEREON MAY NOT COMPLY WITH STATE AND LOCAL SUBDIVISION ORDINANCES. NO LIABILITY IS ASSUMED FOR THE USE OF THE INFORMATION HEREON. R & T CODE SEC. 327, 408.3, ETC.

REVISED: 02/24/2016
REASON: ADD FOOTHILL DITCH
CAD TECH: ASG

SEC'S 21 TO 28 & 33 TO 36, T.19S., R.27E., M.D.B.&M.

TAX CODE AREA **142-07**

86-004
108-003
108-004

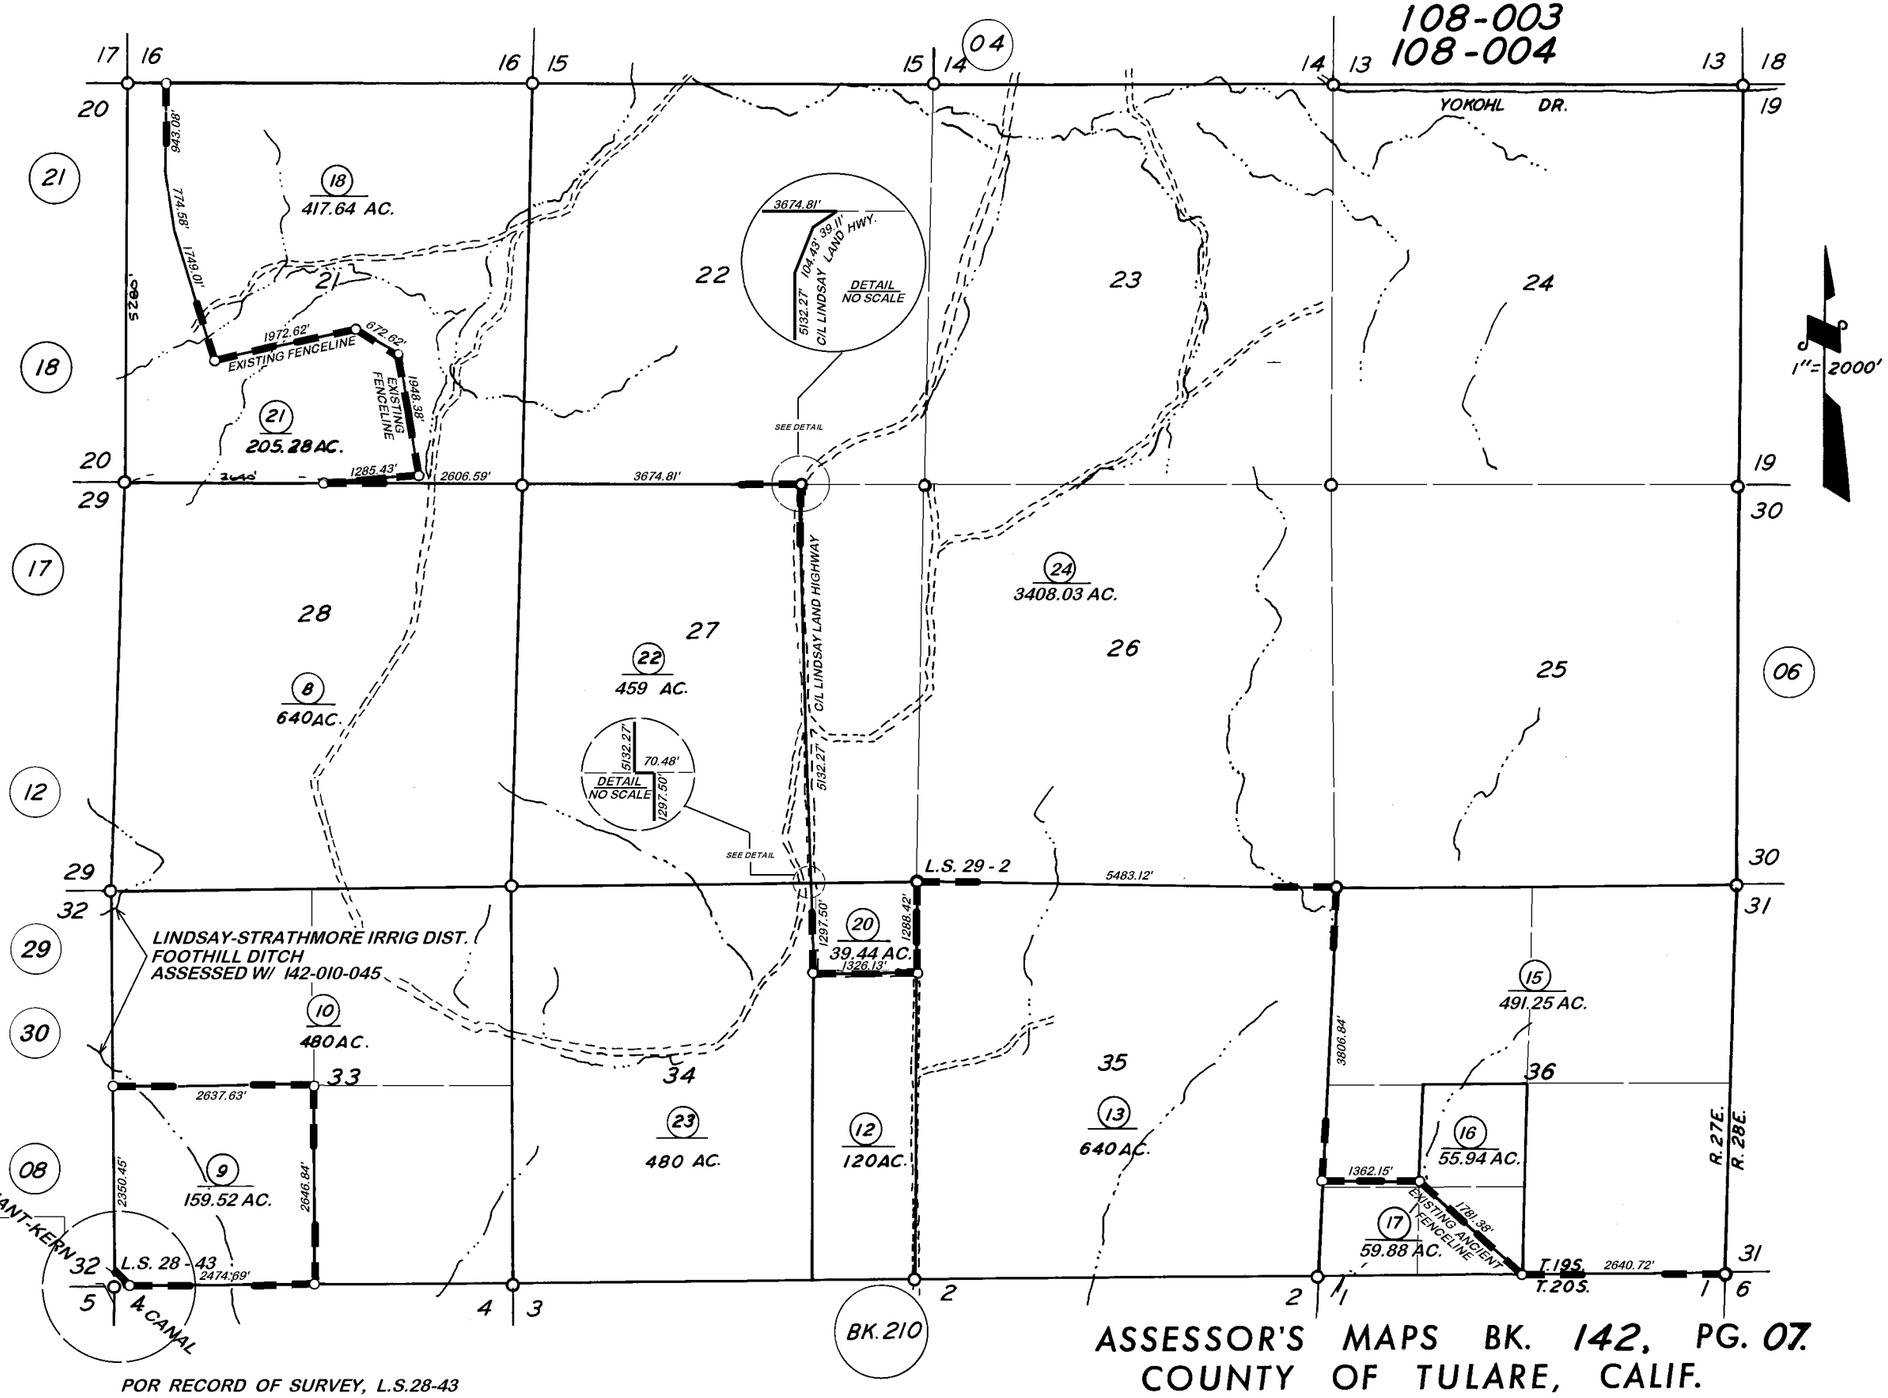

POR RECORD OF SURVEY, L.S.28-43
POR RECORD OF SURVEY, L.S. 29-2

ASSESSOR'S MAPS BK. 142, PG. 07.
COUNTY OF TULARE, CALIF.

NOTE — ASSESSOR'S BLOCK NUMBERS SHOWN IN ELLIPSES
ASSESSOR'S PARCEL NUMBERS SHOWN IN CIRCLES