DISCLAIMER

THIS MAP WAS PREPARED FOR LOCAL PROPERTY ASSESSMENT PURPOSES ONLY AND THE PARCELS SHOWN HEREON MAY NOT COMPLY WITH STATE AND LOCAL SUBDIVISION ORDINANCES, AND NO LIABILITY IS ASSUMED FOR THE USE OF THE INFORMATION SHOWN HEREON. R & T CODE SEC. 327, 408.3, ETC.

S 1/2 SECTION 32, T.19S., R.27E., M.D.B. & M.

Tax Area Code 142-08
108-004

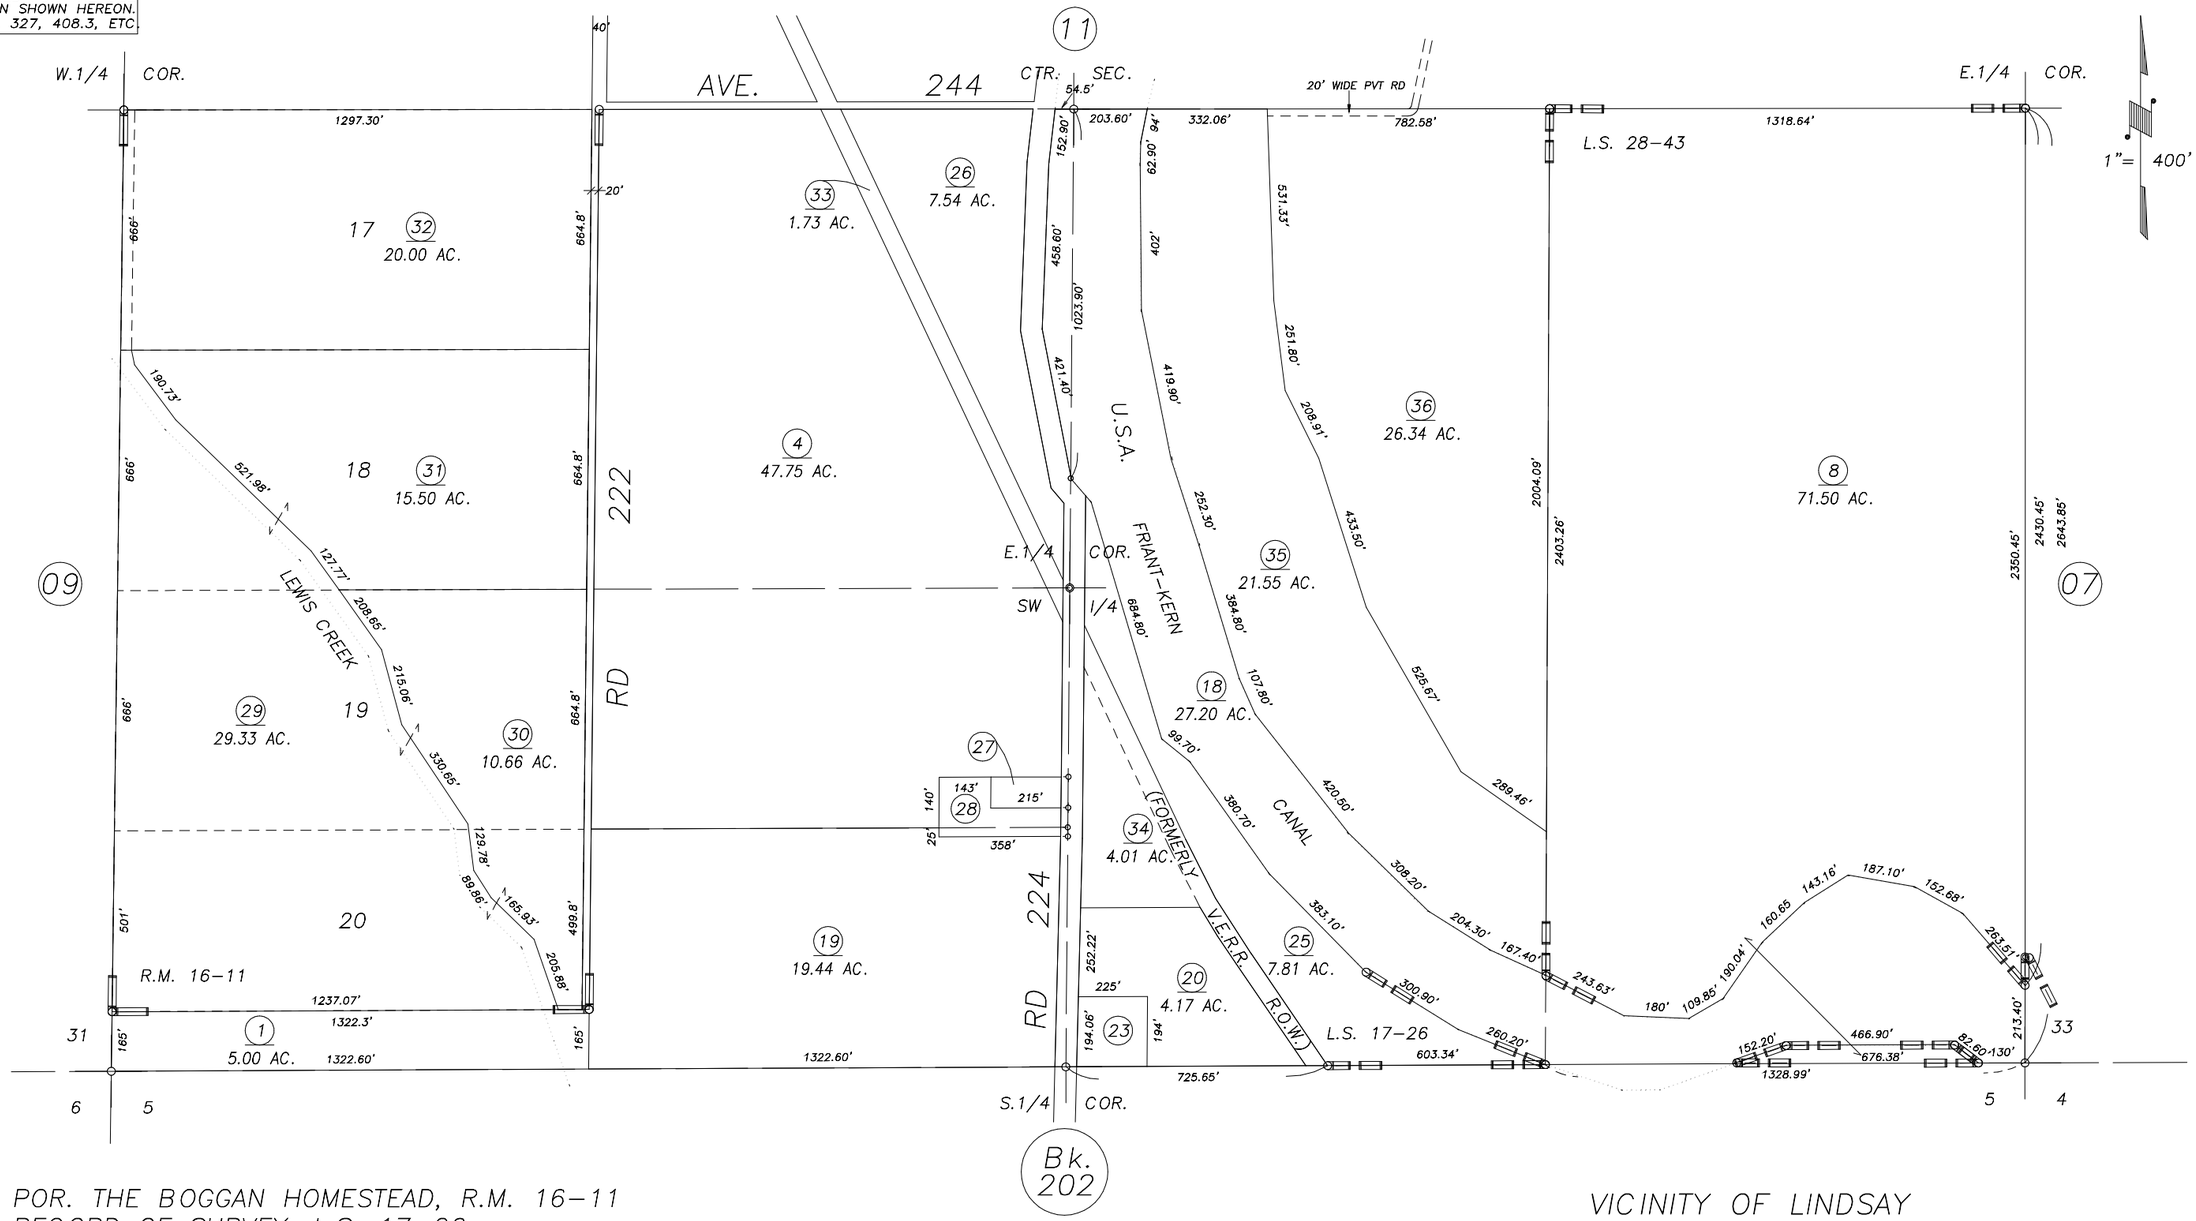

POR. THE BOGGAN HOMESTEAD, R.M. 16-11
RECORD OF SURVEY, L.S. 17-26
POR RECORD OF SURVEY, L.S. 28-43

VICINITY OF LINDSAY
ASSESSOR'S MAPS BK.142 , PG.08
COUNTY OF TULARE, CALIFORNIA, U.S.A.

NOTE: Assessor's Parcel Numbers Shown in Circles (1)
Assessor's Block Numbers Shown in Ellipses (123)

REVISION	DATE	TECH
2015-0019859	9/02/2015	NFL