S½ OF SW¼ OF NE¼ SEC. 30, T.19 S, R.27 E., M.D.B.&M.

TAX CODE AREA 142-14
108-004

DISCLAIMER

THIS MAP WAS PREPARED FOR LOCAL PROPERTY ASSESSMENT PURPOSES ONLY. THE PARCELS SHOWN HEREON MAY NOT COMPLY WITH STATE AND LOCAL SUBDIVISION ORDINANCES. NO LIABILITY IS ASSUMED FOR THE USE OF THE INFORMATION HEREON.

REVISED: 10/03/2007
REASON: 1994-043891
CAD TECH: ASG

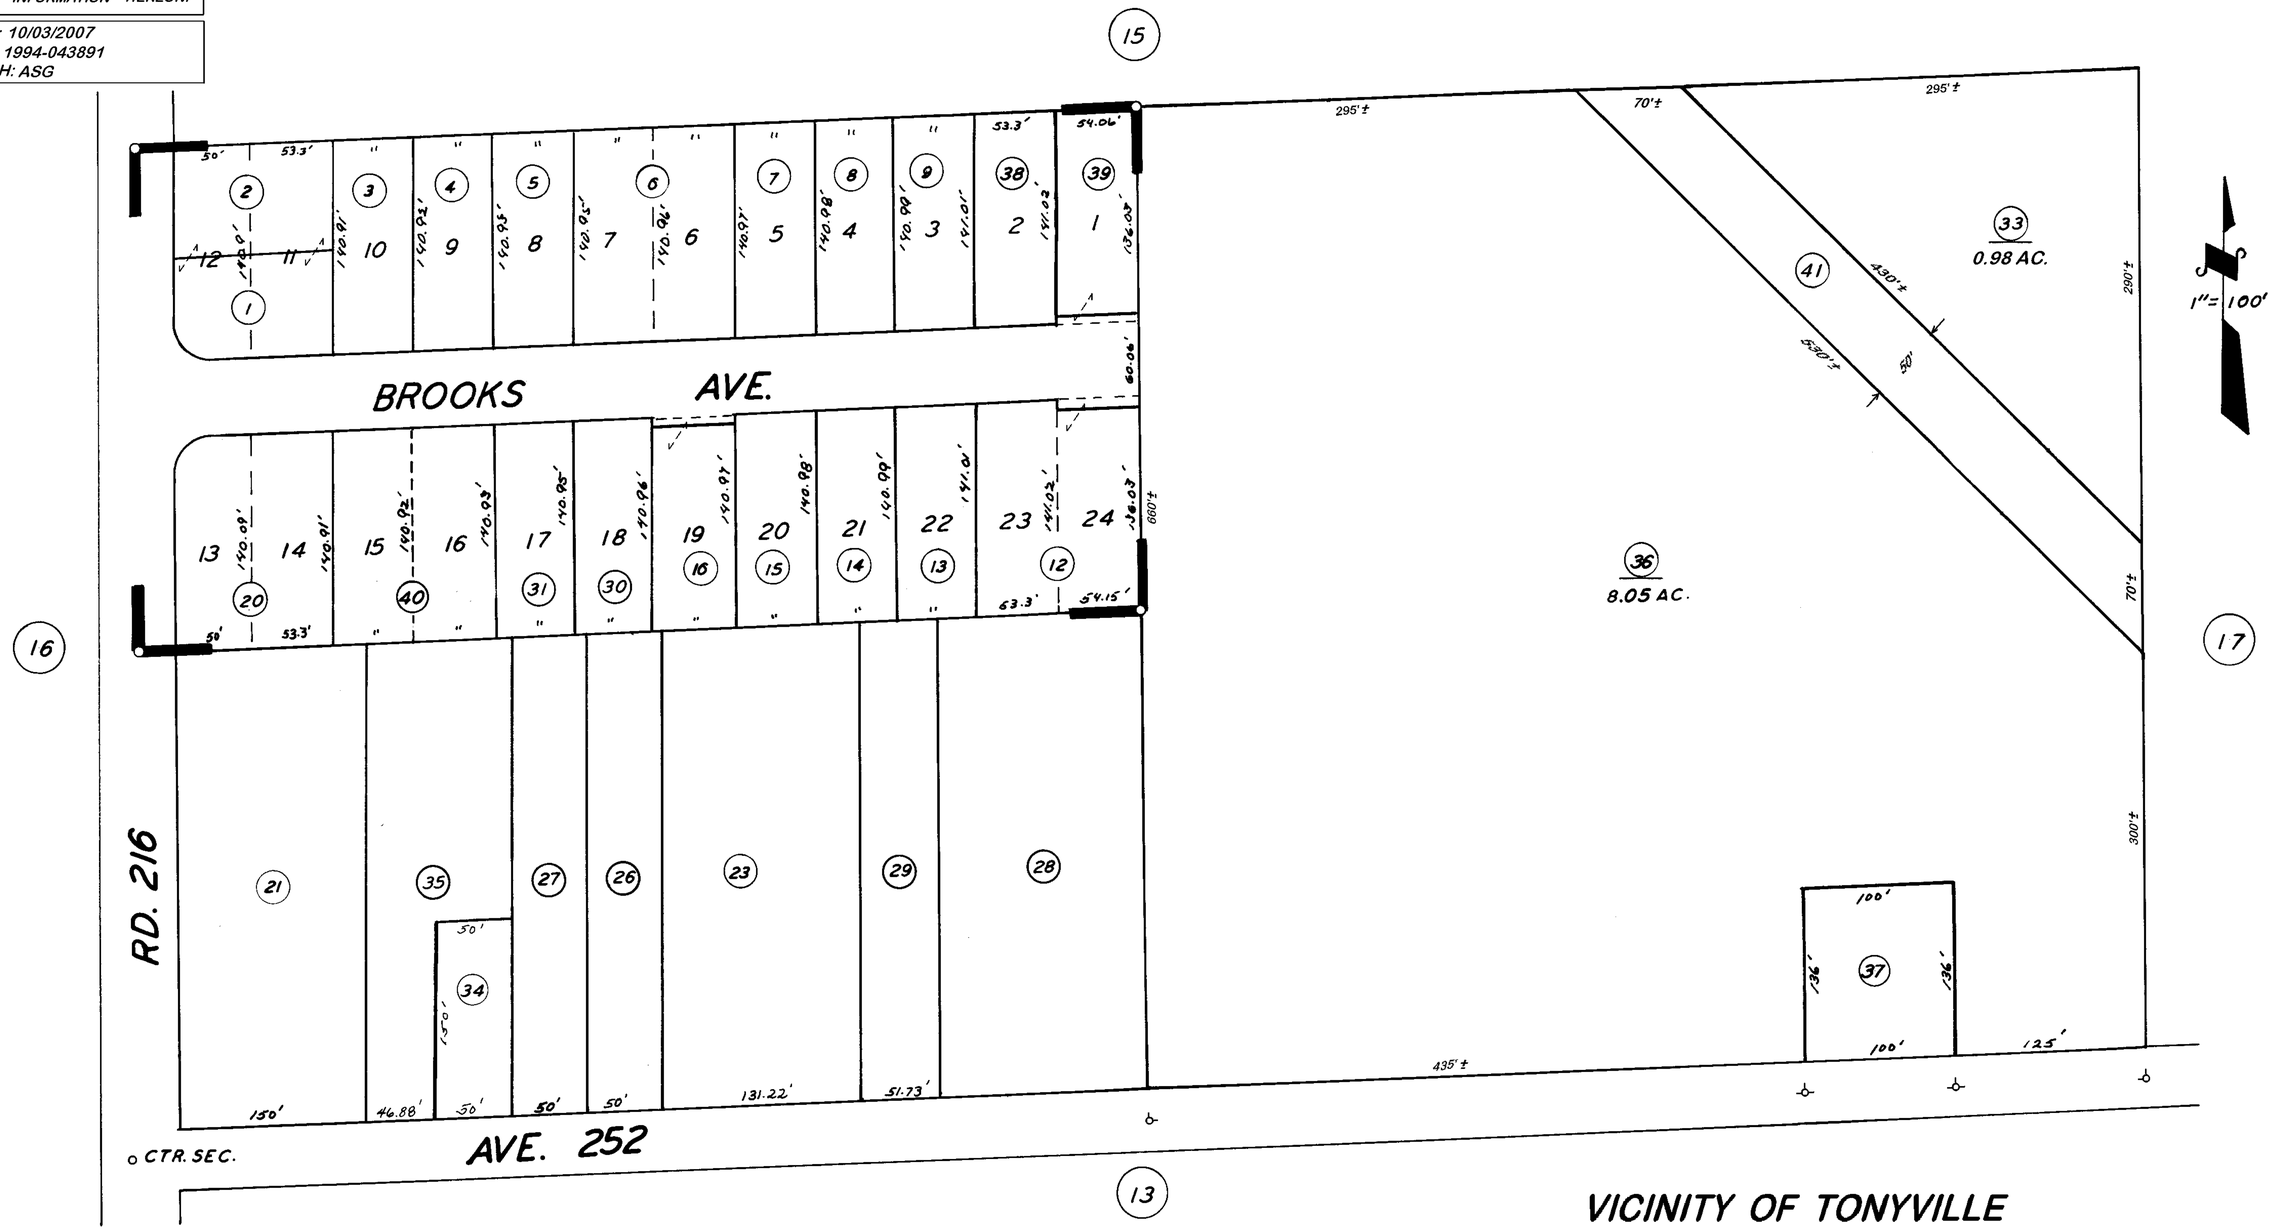

TRACT 20, R.M. 19-55

VICINITY OF TONYVILLE

ASSESSOR'S MAPS BK. 142, PG. 014.

COUNTY OF TULARE, CALIF.

NOTE — ASSESSOR'S BLOCK NUMBERS SHOWN IN ELLIPSES
ASSESSOR'S PARCEL NUMBERS SHOWN IN CIRCLES