DISCLAIMER

THIS MAP WAS PREPARED FOR LOCAL PROPERTY ASSESSMENT PURPOSES ONLY. THE PARCELS SHOWN HEREON MAY NOT COMPLY WITH STATE AND LOCAL SUBDIVISION ORDINANCES. NO LIABILITY IS ASSUMED FOR THE USE OF THE INFORMATION HEREON. R & T CODE SEC. 327, 408.3, ETC.

REVISED: 02/24/2016
REASON: ADD PIPELINE
CAD TECH: ASG

S ½ & POR. N ½ SEC. 19, T.19S., R.27E., M.D.B.&M.

TAX CODE AREA **142-19**

086-002
086-011

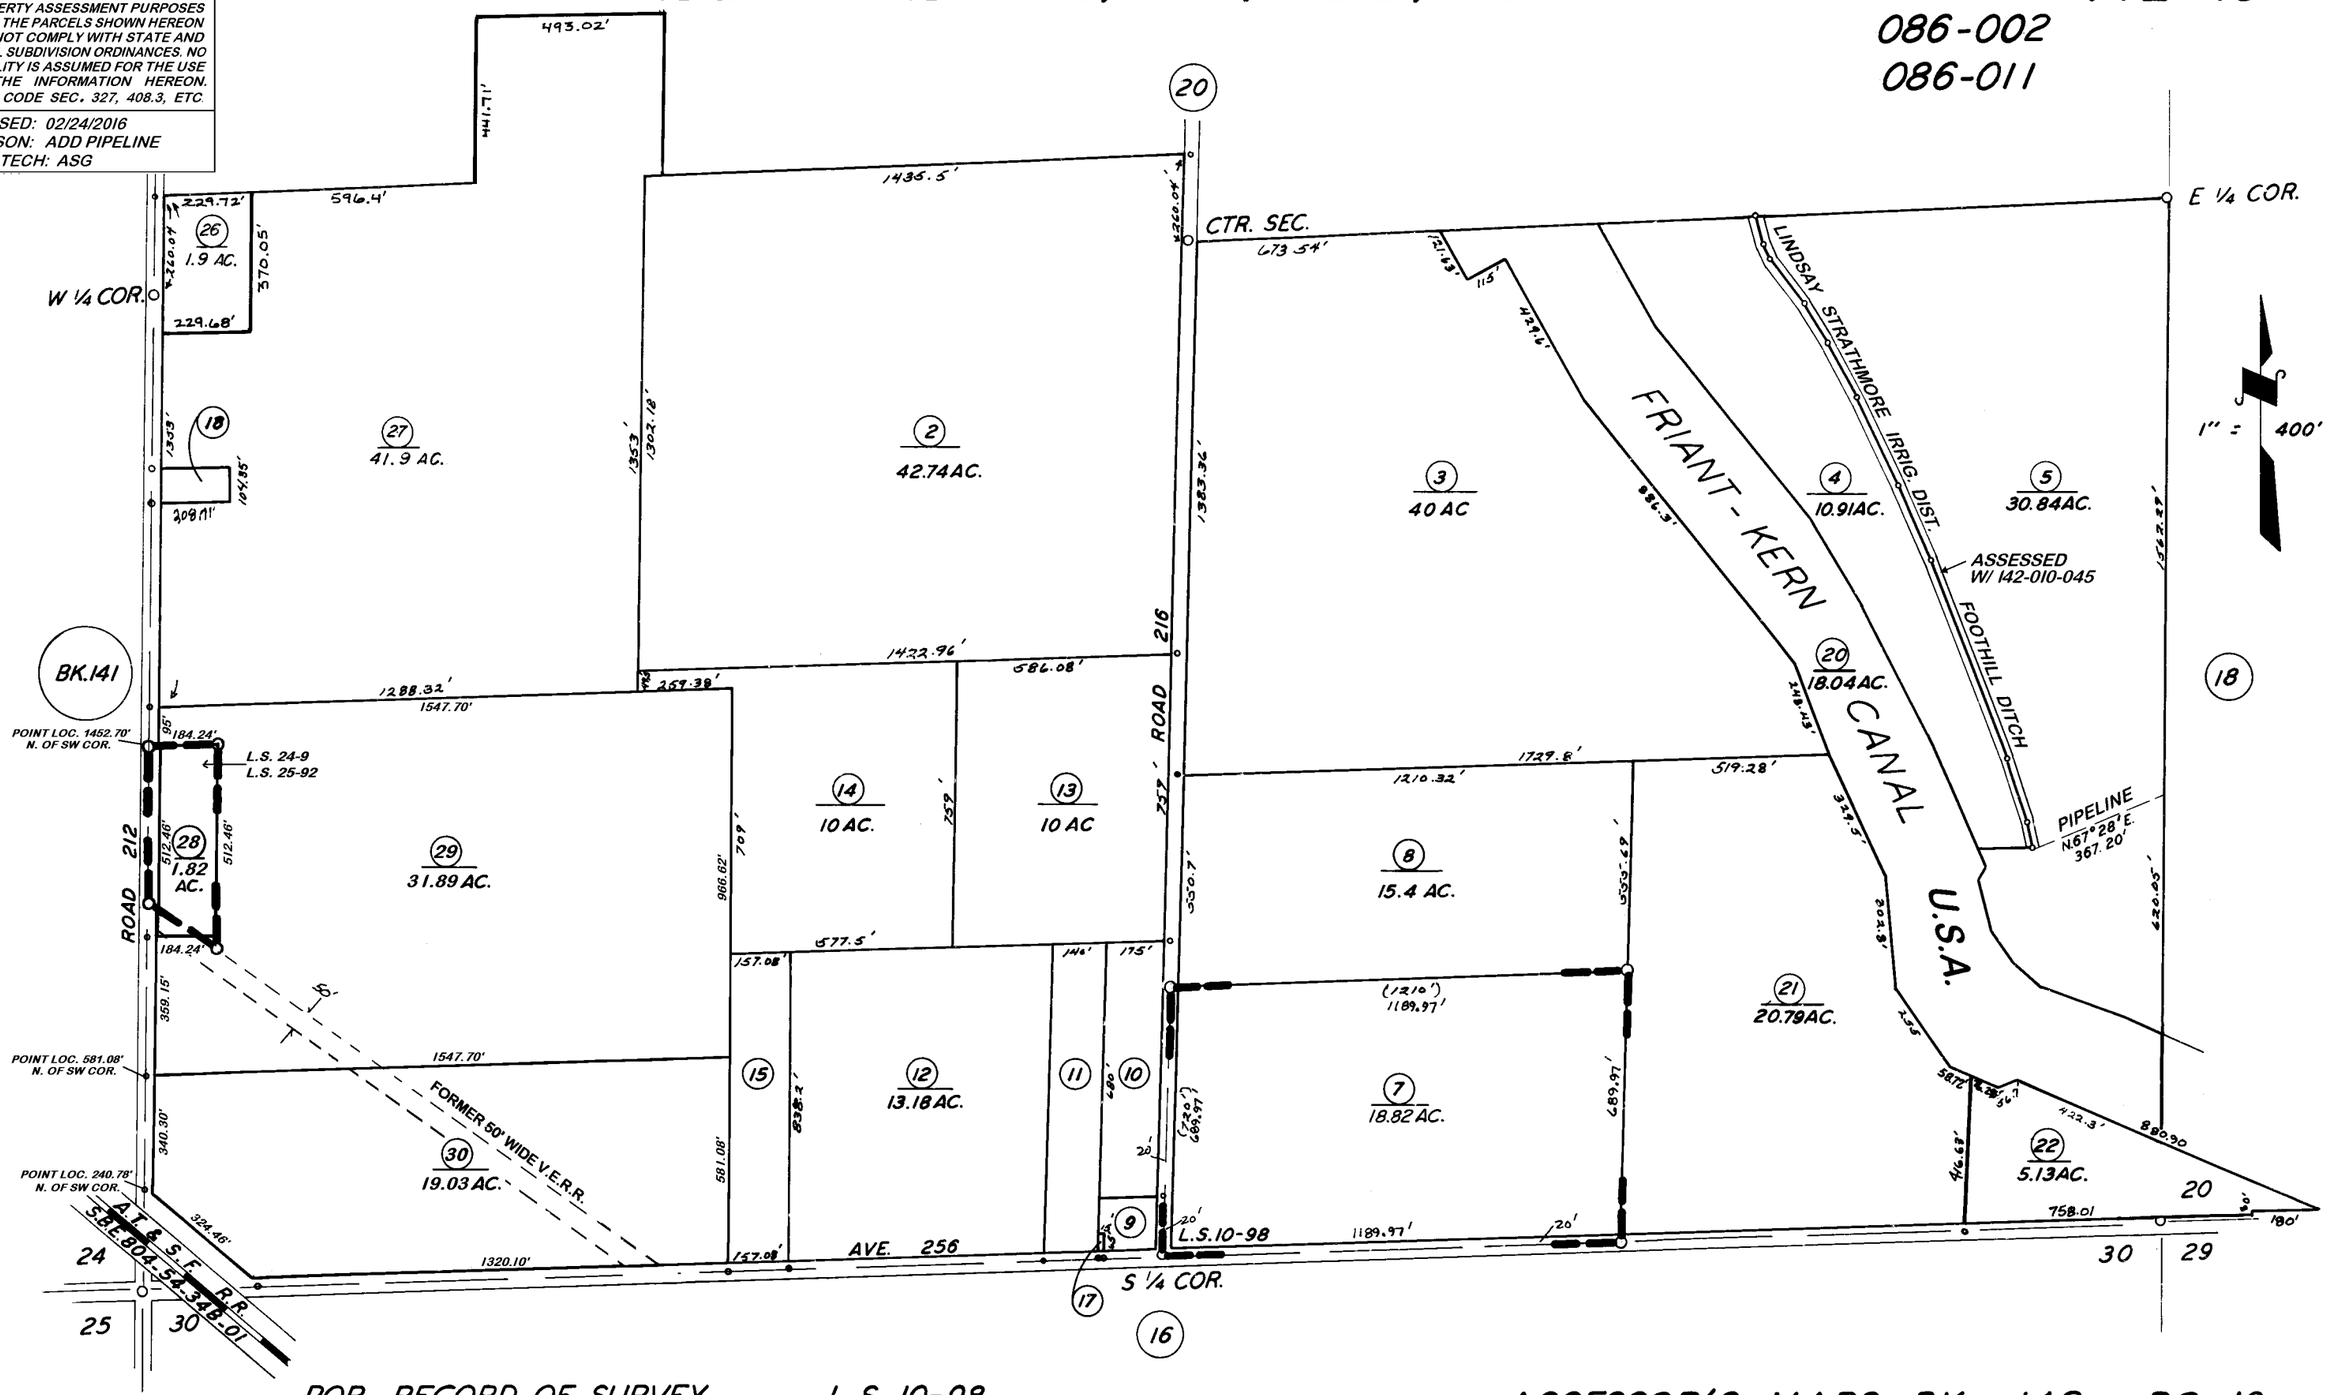

POR. RECORD OF SURVEY, L.S. 10-98
RECORD OF SURVEY, L.S. 24-9
RECORD OF SURVEY, L.S. 25-92

ASSESSOR'S MAPS BK. 142 PG. 19
COUNTY OF TULARE, CALIF.

NOTE – ASSESSOR'S BLOCK NUMBERS SHOWN IN ELLIPSES
ASSESSOR'S PARCEL NUMBERS SHOWN IN CIRCLES