DISCLAIMER

THIS MAP WAS PREPARED FOR LOCAL PROPERTY ASSESSMENT PURPOSES ONLY. THE PARCESL SHOWN HEREON MAY NOT COMPLY WITH STATE AND LOCAL SUBDIVISION ORDINANCES. NO LIABILITY IS ASSUMED FOR THE USE OF THE INFORMATION HEREON. R & T CODE SEC. 327, 408.3, ETC.

REVISED: 11/26/2014
REASON: 2014 I REVIEW
CAD TECH: LLB

SEC'S. 15 TO 22, T.19S., R.29E., M.D.B.&M.

TAX CODE AREA **144-01**

086-004
136-006
086-018

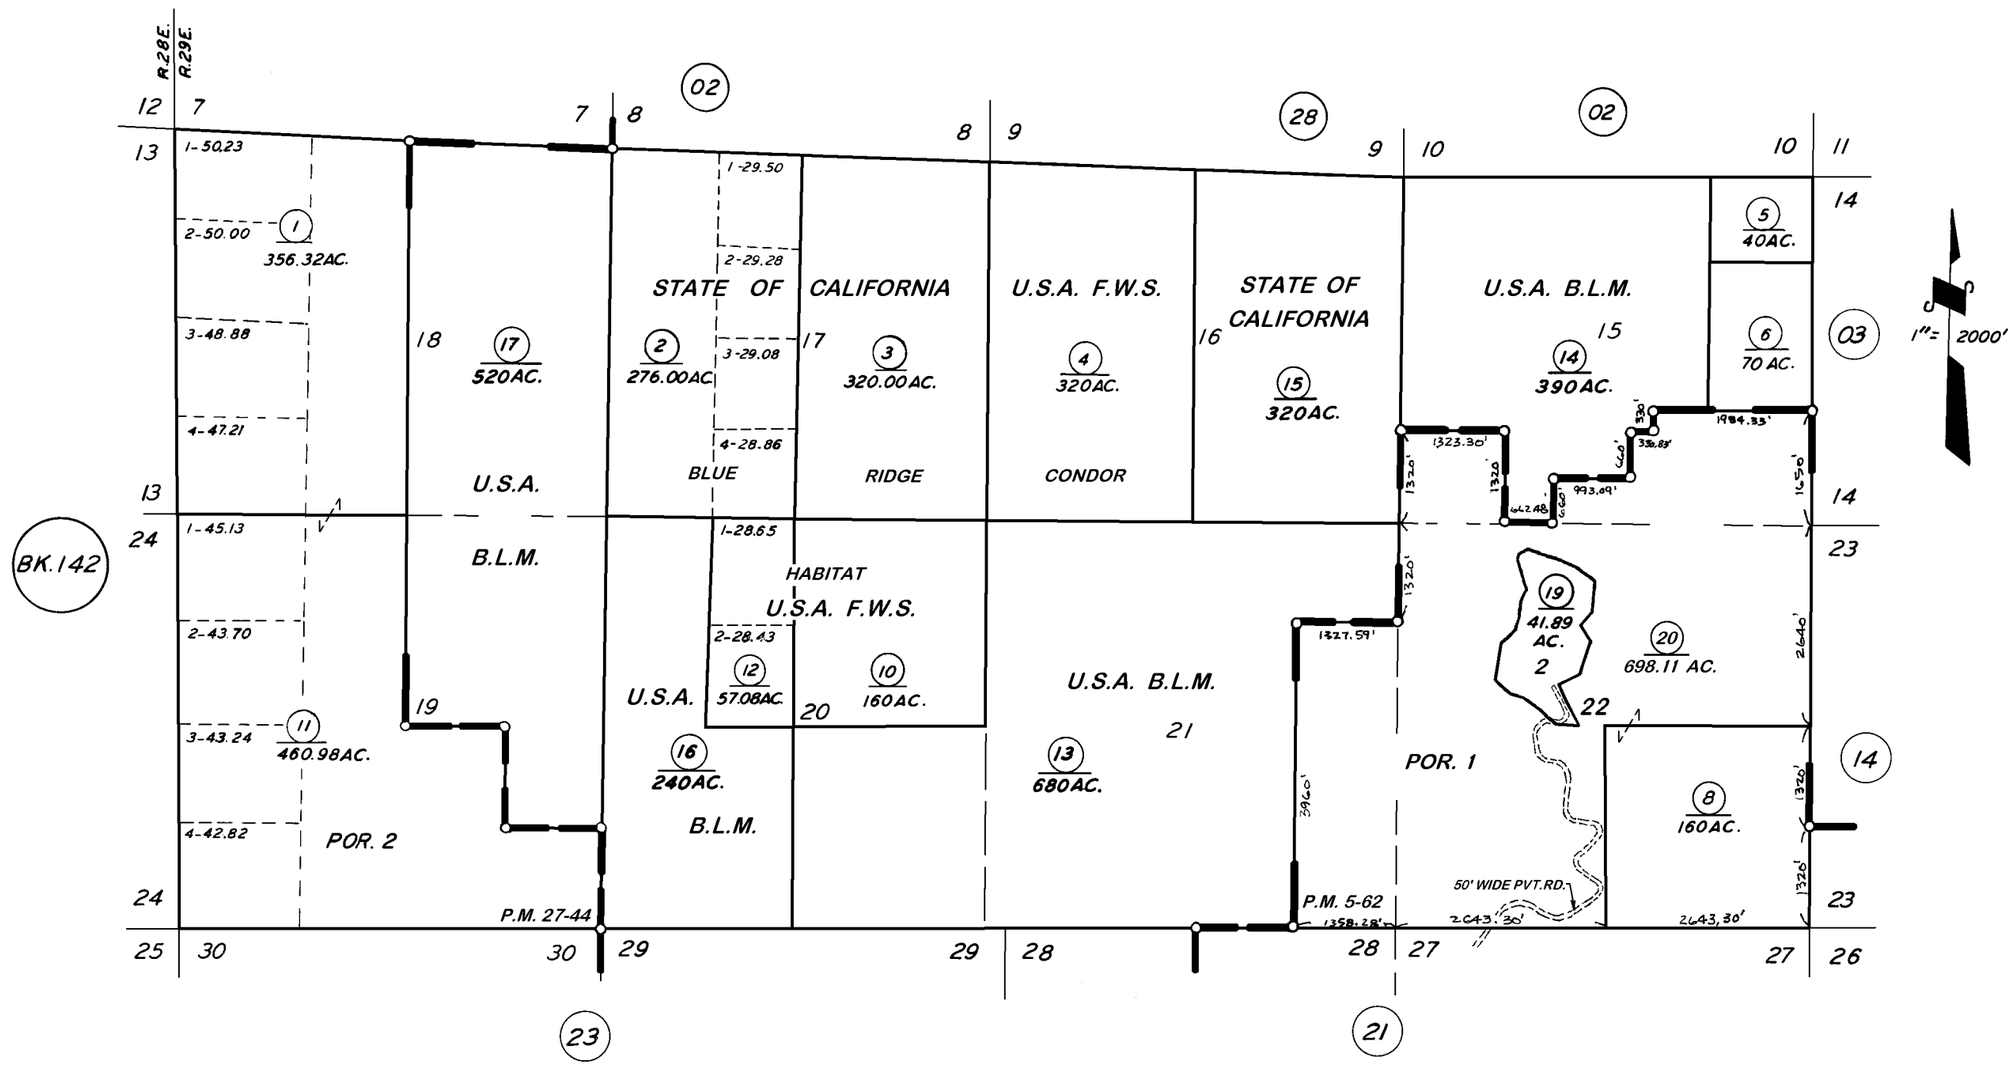

POR. PARCEL MAP 462, P.M. 5-62
POR. PARCEL MAP 2643, P.M. 27-44

VICINITY OF SPRINGVILLE

ASSESSOR'S MAPS BK. 144, PG. 01.
COUNTY OF TULARE, CALIF.

NOTE — ASSESSOR'S BLOCK NUMBERS SHOWN IN ELLIPSES
ASSESSOR'S PARCEL NUMBERS SHOWN IN CIRCLES