S 1/2 SEC. 33, T.19S., R.29E., M.D.B.&M.

TAX CODE AREA **144-26**
136-006

DISCLAIMER

THIS MAP WAS PREPARED FOR LOCAL PROPERTY ASSESSMENT PURPOSES ONLY. THE PARCELS SHOWN HEREON MAY NOT COMPLY WITH STATE AND LOCAL SUBDIVISION ORDINANCES. NO LIABILITY IS ASSUMED FOR THE USE OF THE INFORMATION HEREON.

REVISED: 11/19/2008
REASON: UPDATE ST. NAME
CAD TECH: JLC

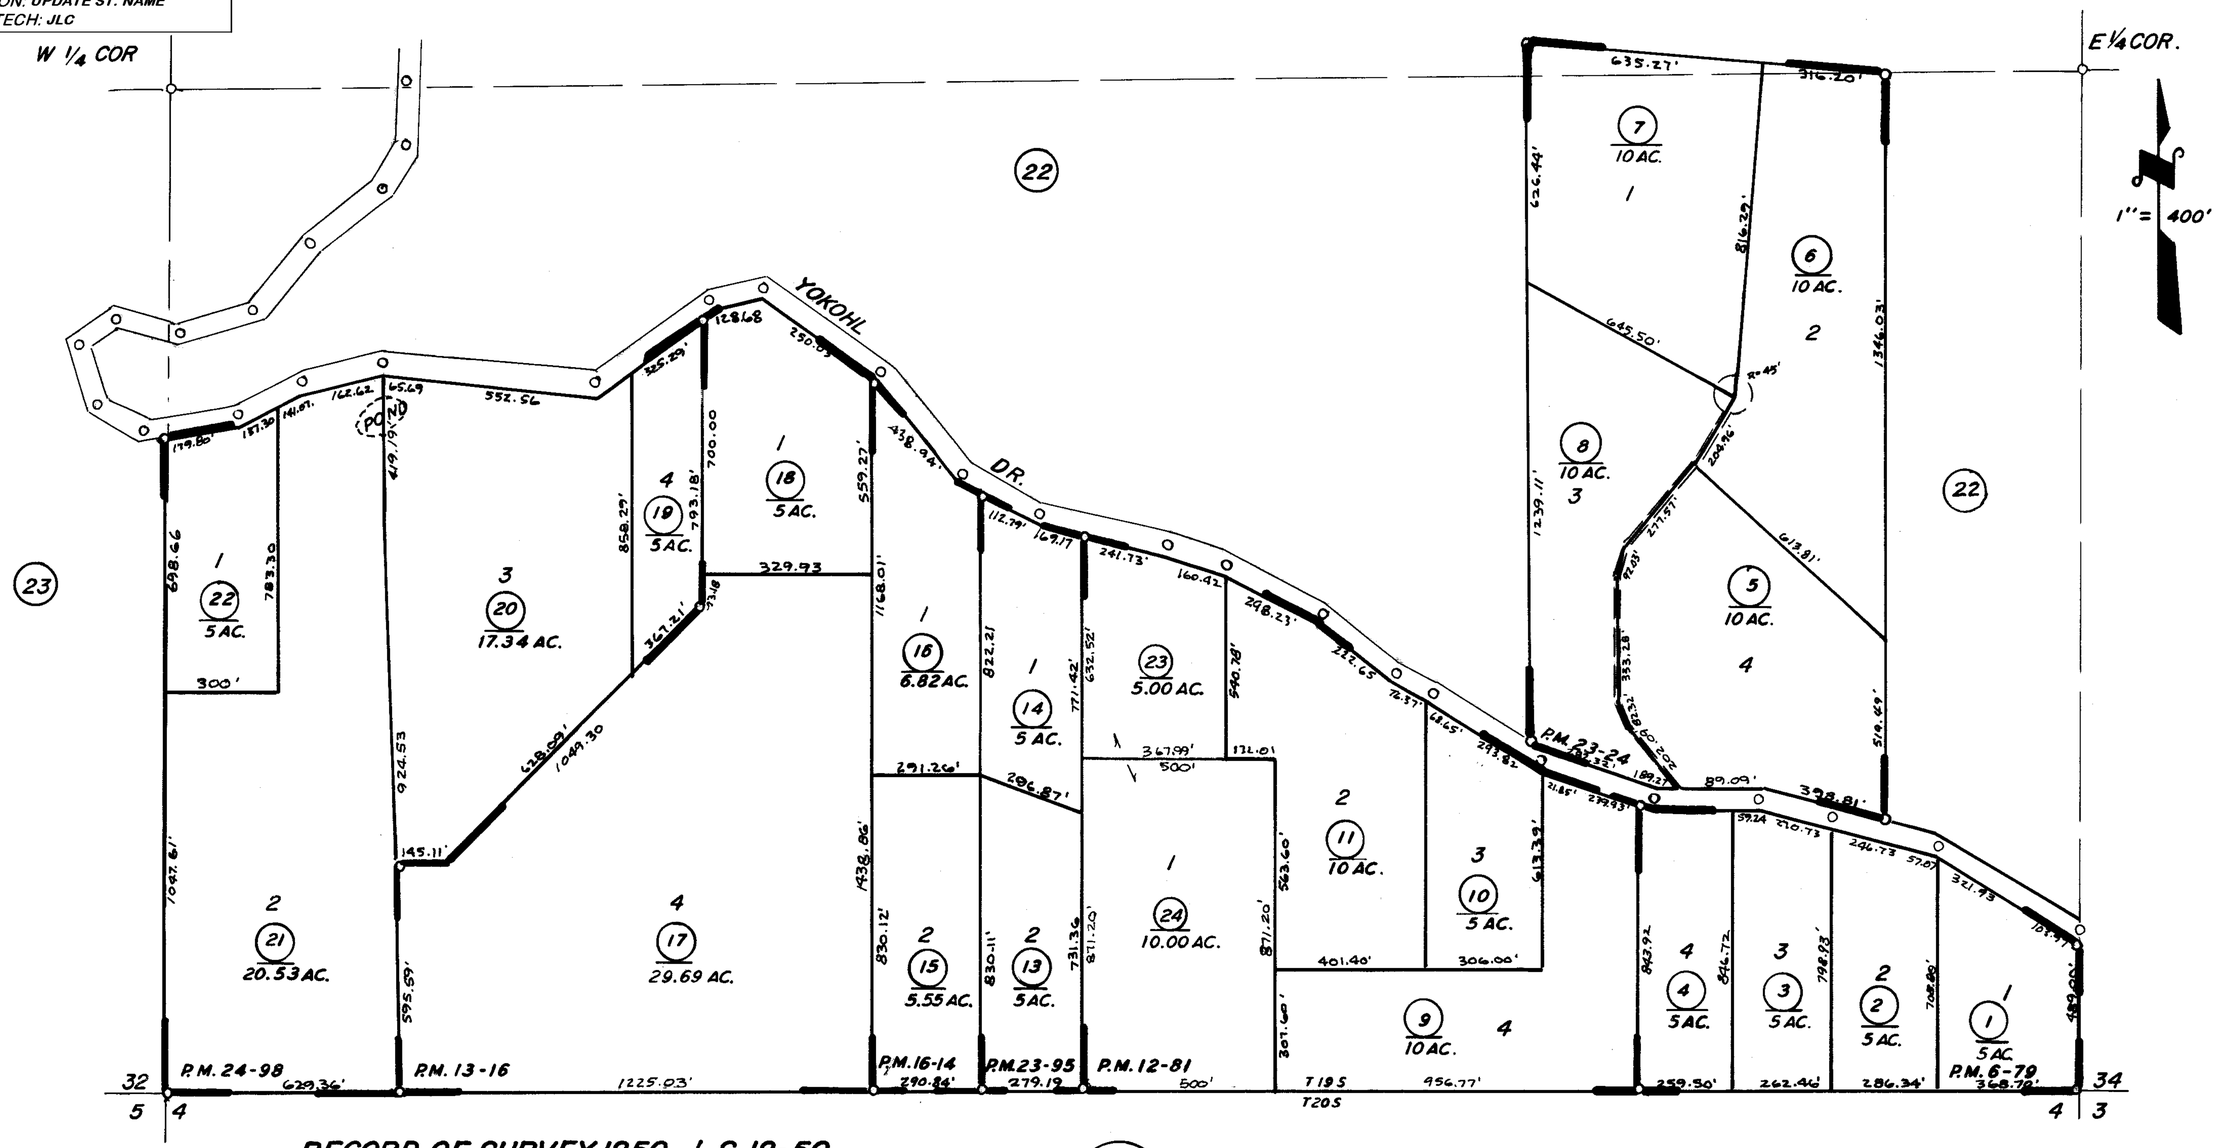

RECORD OF SURVEY 1250 L.S. 12-50
PARCEL MAP 579, P.M. 6-79

PARCEL MAP 1180, P.M. 12-81
PARCEL MAP 1215, P.M. 13-16 (AS AMENDED BY L.S. 12-50)
PARCEL MAP 2223, P.M. 23-24
PARCEL MAP 2294, P.M. 23-95
PARCEL MAP 2397, P.M. 24-98
PARCEL MAP 1513, P.M. 16-14

BK 219

ASSESSOR'S MAPS BK. 144, PG. 26
COUNTY OF TULARE, CALIF.

NOTE—ASSESSOR'S BLOCK NUMBERS SHOWN IN ELLIPSES
ASSESSOR'S PARCEL NUMBERS SHOWN IN CIRCLES