SECTIONS 21 & 22, T.19 S., R.23 E., M.D.B. & M.

Tax Area Code 147–03
090–002

DISCLAIMER

THIS MAP WAS PREPARED FOR LOCAL PROPERTY ASSESSMENT PURPOSES ONLY AND THE PARCELS SHOWN HEREON MAY NOT COMPLY WITH STATE AND LOCAL SUBDIVISION ORDINANCES, AND NO LIABILITY IS ASSUMED FOR THE USE OF THE INFORMATION SHOWN HEREON.

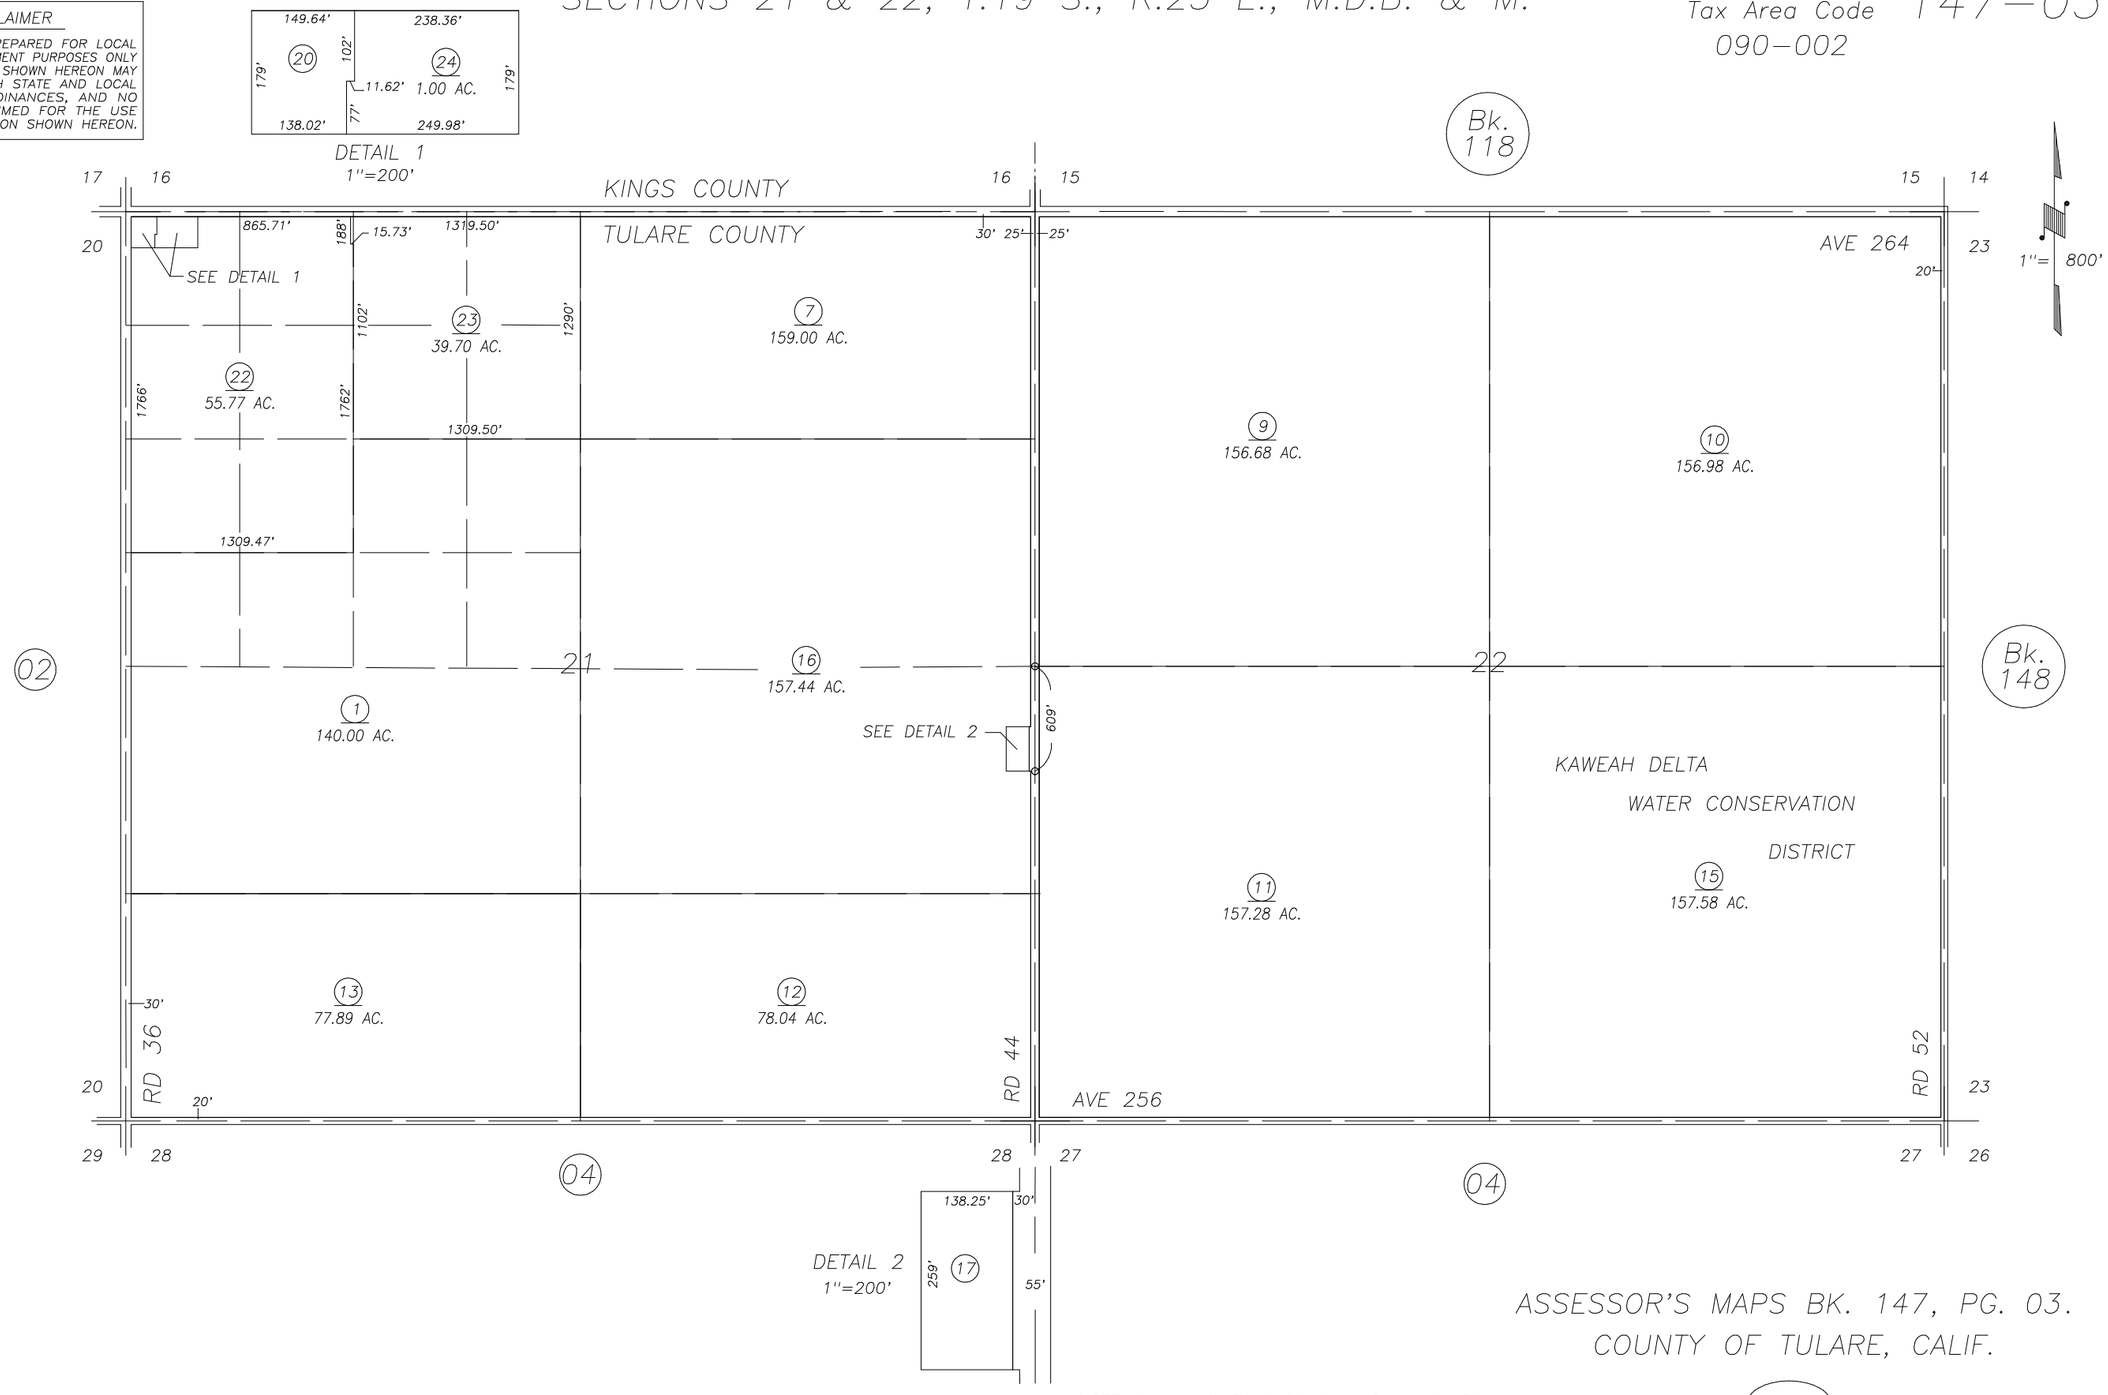

PLA 84–186	3/16/99	KMS
REVISION	DATE	BY

ASSESSOR'S MAPS BK. 147, PG. 03.
COUNTY OF TULARE, CALIF.

99/00

NOTE: Assessor's Block Numbers Shown in Ellipses
Assessor's Parcel Numbers Shown in Circles