DISCLAIMER

THIS MAP WAS PREPARED FOR LOCAL PROPERTY ASSESSMENT PURPOSES ONLY. THE PARCELS SHOWN HEREON MAY NOT COMPLY WITH STATE AND LOCAL SUBDIVISION ORDINANCES. NO LIABILITY IS ASSUMED FOR THE USE OF THE INFORMATION HEREON.

REVISED: 03/07/2014
REASON: 2011-0079749
CAD TECH: NFL

SEC'S. 33 & 34, T.19S., R.23E., M.D.B.& M.

TAX CODE AREA **147-05**

115-001
155-004

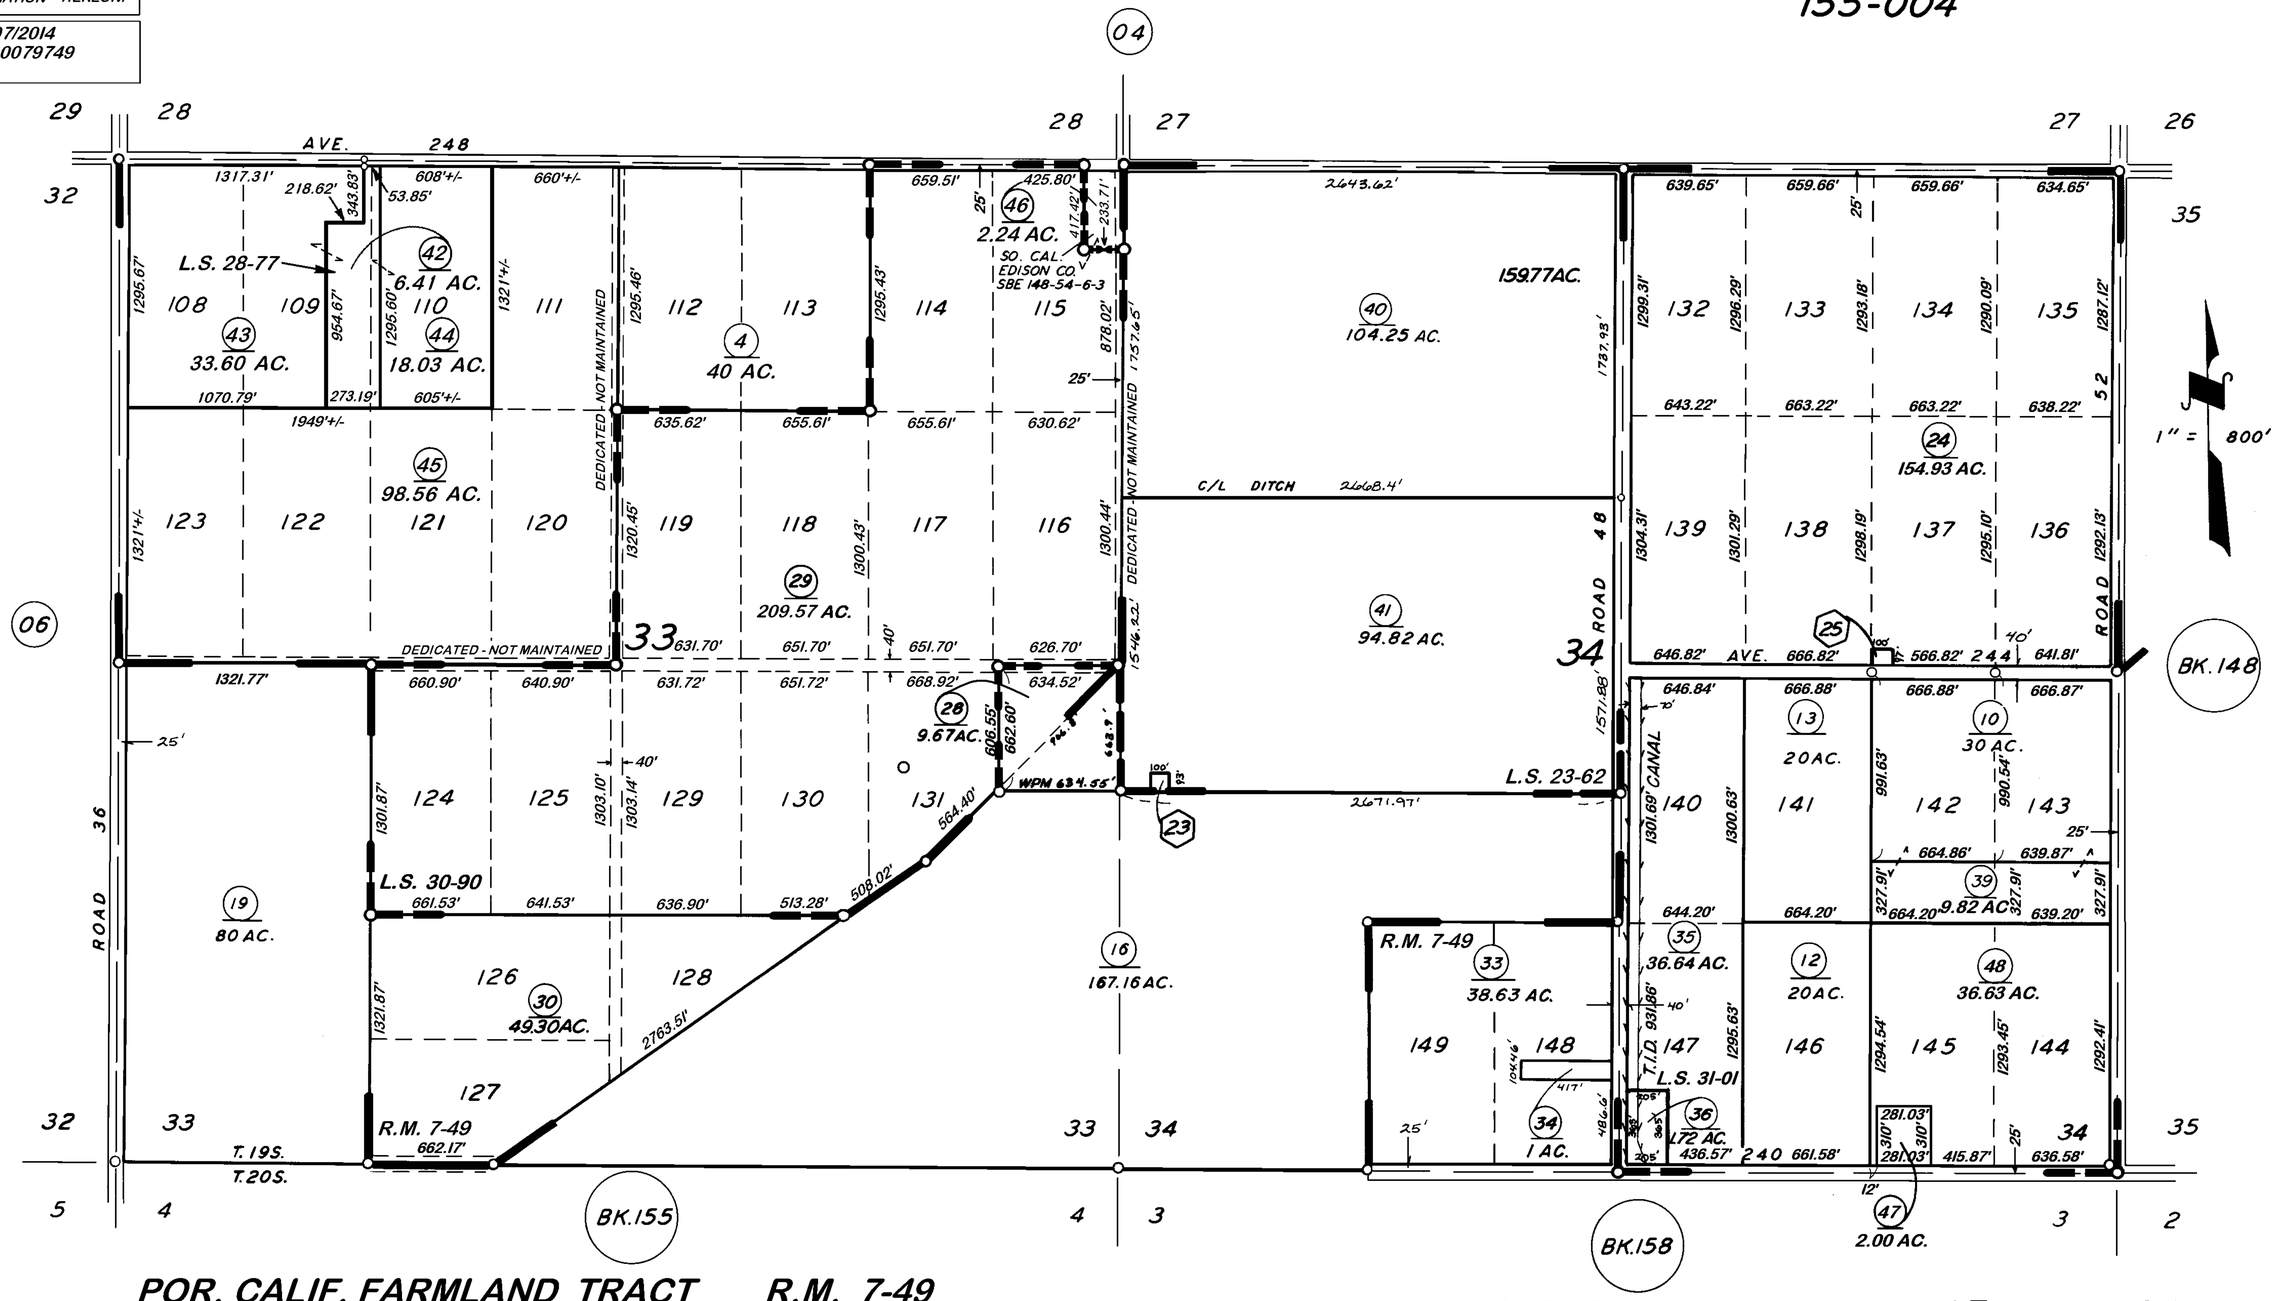

POR. CALIF. FARMLAND TRACT R.M. 7-49
RECORD OF SURVEY L.S. 23-62
RECORD OF SURVEY L.S. 28-77
RECORD OF SURVEY L.S. 30-90
RECORD OF SURVEY L.S. 31-01

ASSESSOR'S MAPS BK. 147, PG. 05.
COUNTY OF TULARE, CALIF.

NOTE — ASSESSOR'S BLOCK NUMBERS SHOWN IN ELLIPSES
ASSESSOR'S PARCEL NUMBERS SHOWN IN CIRCLES