69

DISCLAIMER

THIS MAP WAS PREPARED FOR LOCAL PROPERTY ASSESSMENT PURPOSES ONLY. THE PARCELS SHOWN HEREON MAY NOT COMPLY WITH STATE AND LOCAL SUBDIVISION ORDINANCES. NO LIABILITY IS ASSUMED FOR THE USE OF THE INFORMATION HEREON.

REVISED: 12/07/2006
REASON: 2006-0032089
CAD TECH: MLC

SEC'S. 31 & 32, T.19S., R.23E., M.D.B.&M.

TAX CODE AREA **147-06**

155-004

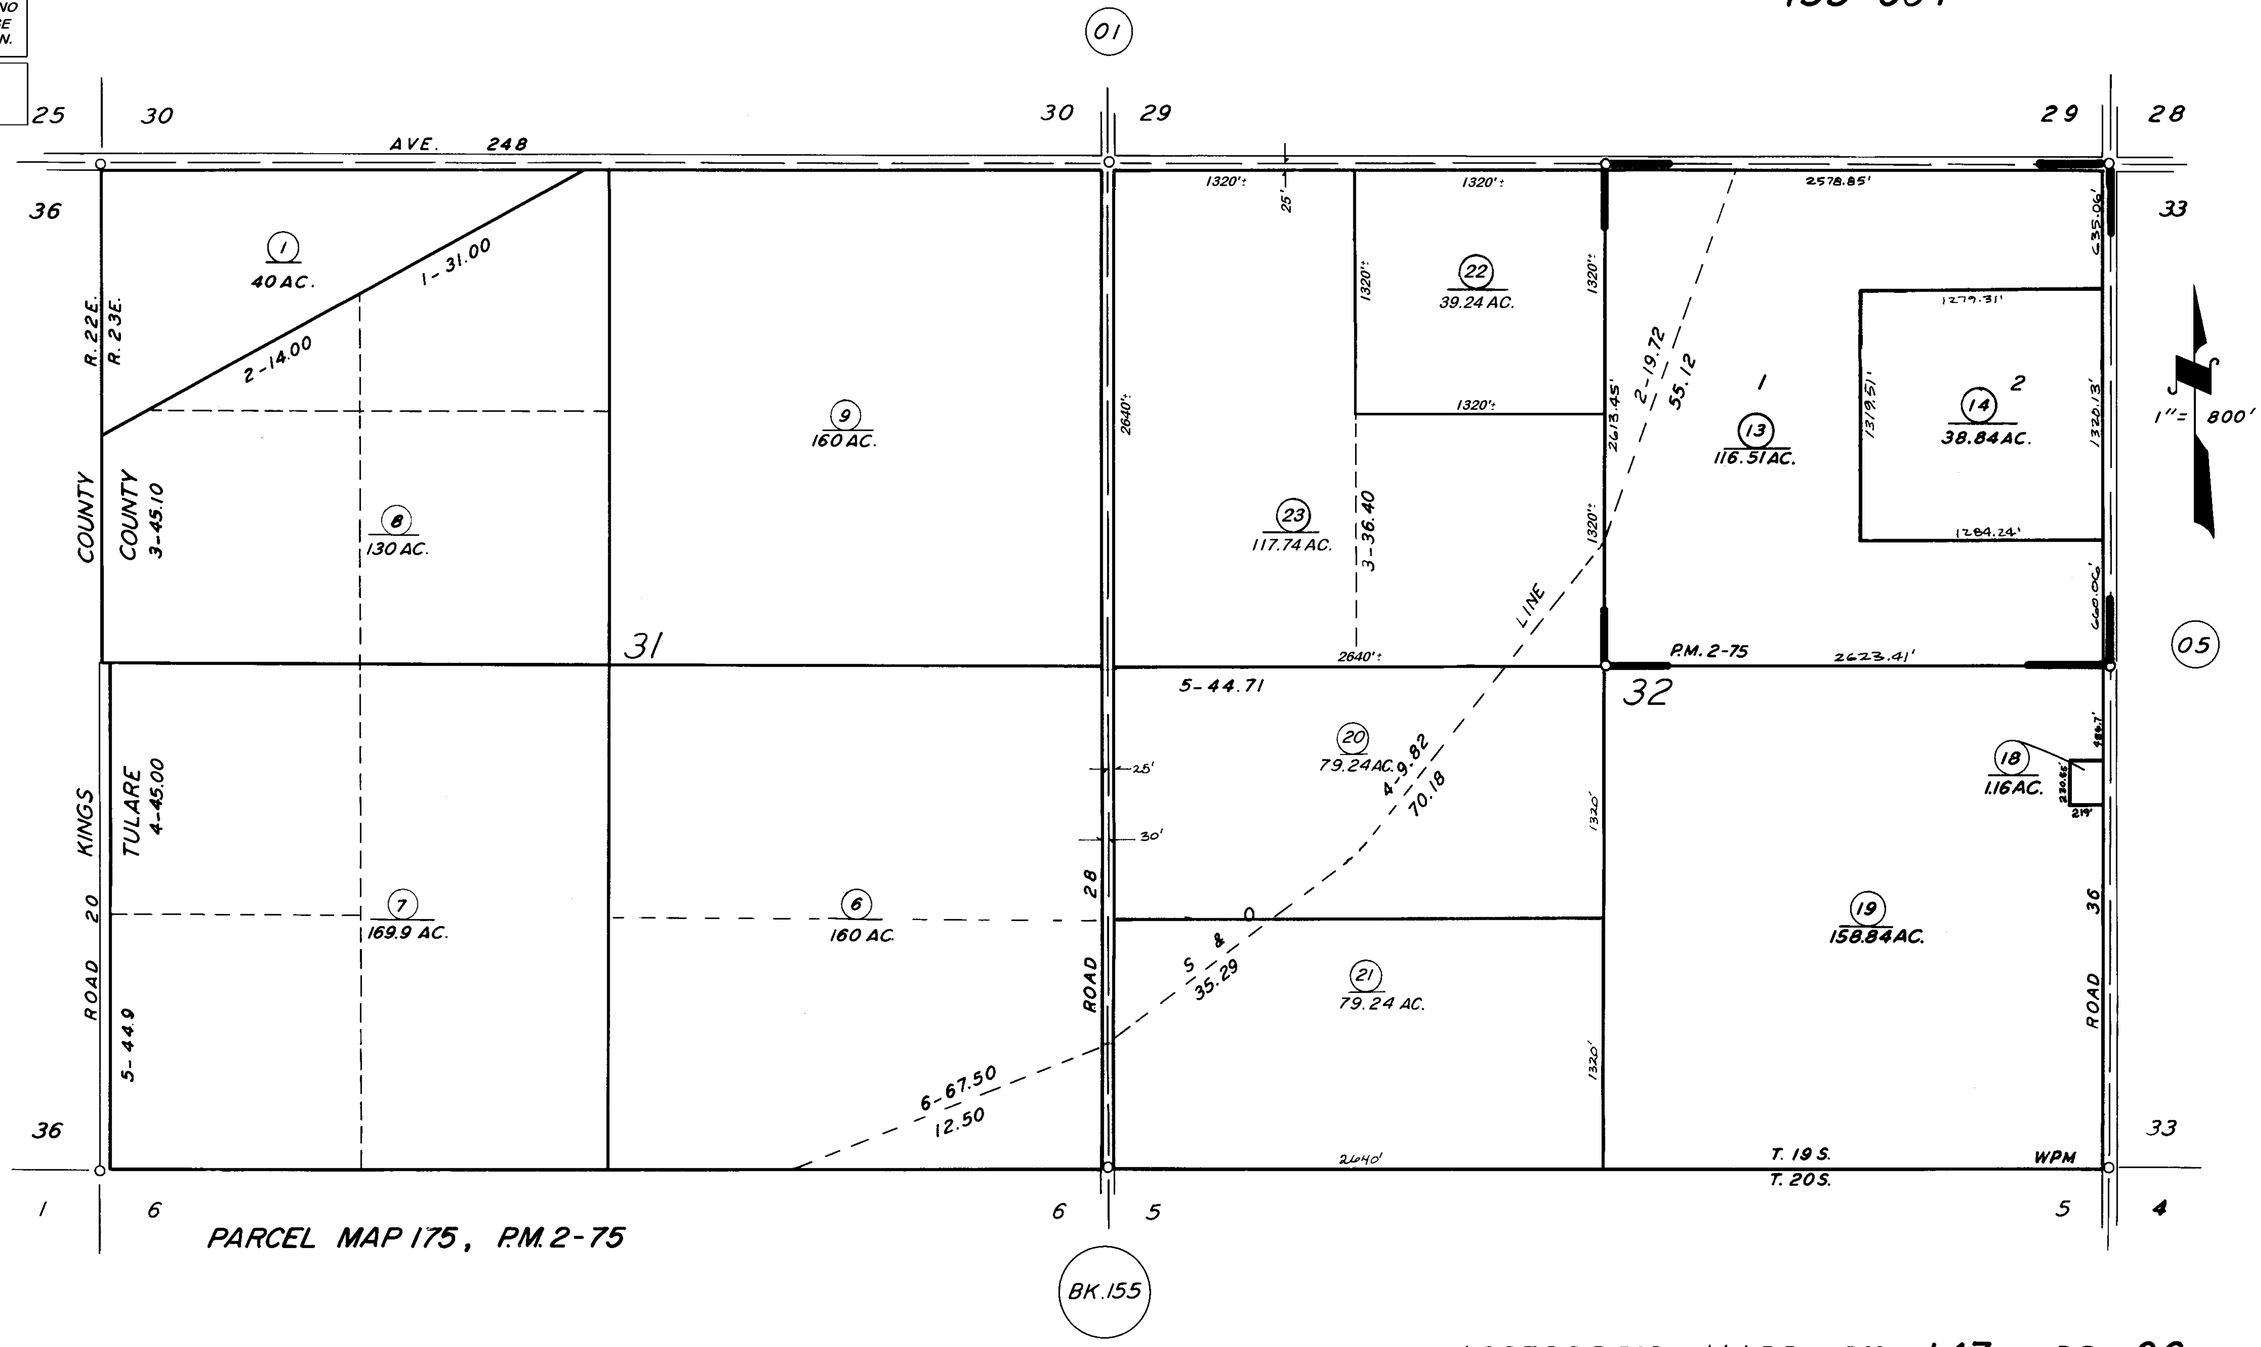

ASSESSOR'S MAPS BK. 147, PG. 06.

COUNTY OF TULARE, CALIF.

3-1-64
4-5-63 TN

NOTE — ASSESSOR'S BLOCK NUMBERS SHOWN IN ELLIPSES
ASSESSOR'S PARCEL NUMBERS SHOWN IN CIRCLES