DISCLAIMER

THIS MAP WAS PREPARED FOR LOCAL PROPERTY ASSESSMENT PURPOSES ONLY. THE PARCESL SHOWN HEREON MAY NOT COMPLY WITH STATE AND LOCAL SUBDIVISION ORDINANCES. NO LIABILITY IS ASSUMED FOR THE USE OF THE INFORMATION HEREON. R & T CODE SEC. 327, 408.3, ETC.

REVISED: 08/22/2014
REASON: 2014-0035766
CAD TECH: LLB

SEC. 29 & 30, T.19S., R.24E., M.D.B.&M.

TAX CODE AREA 115-001

148-04

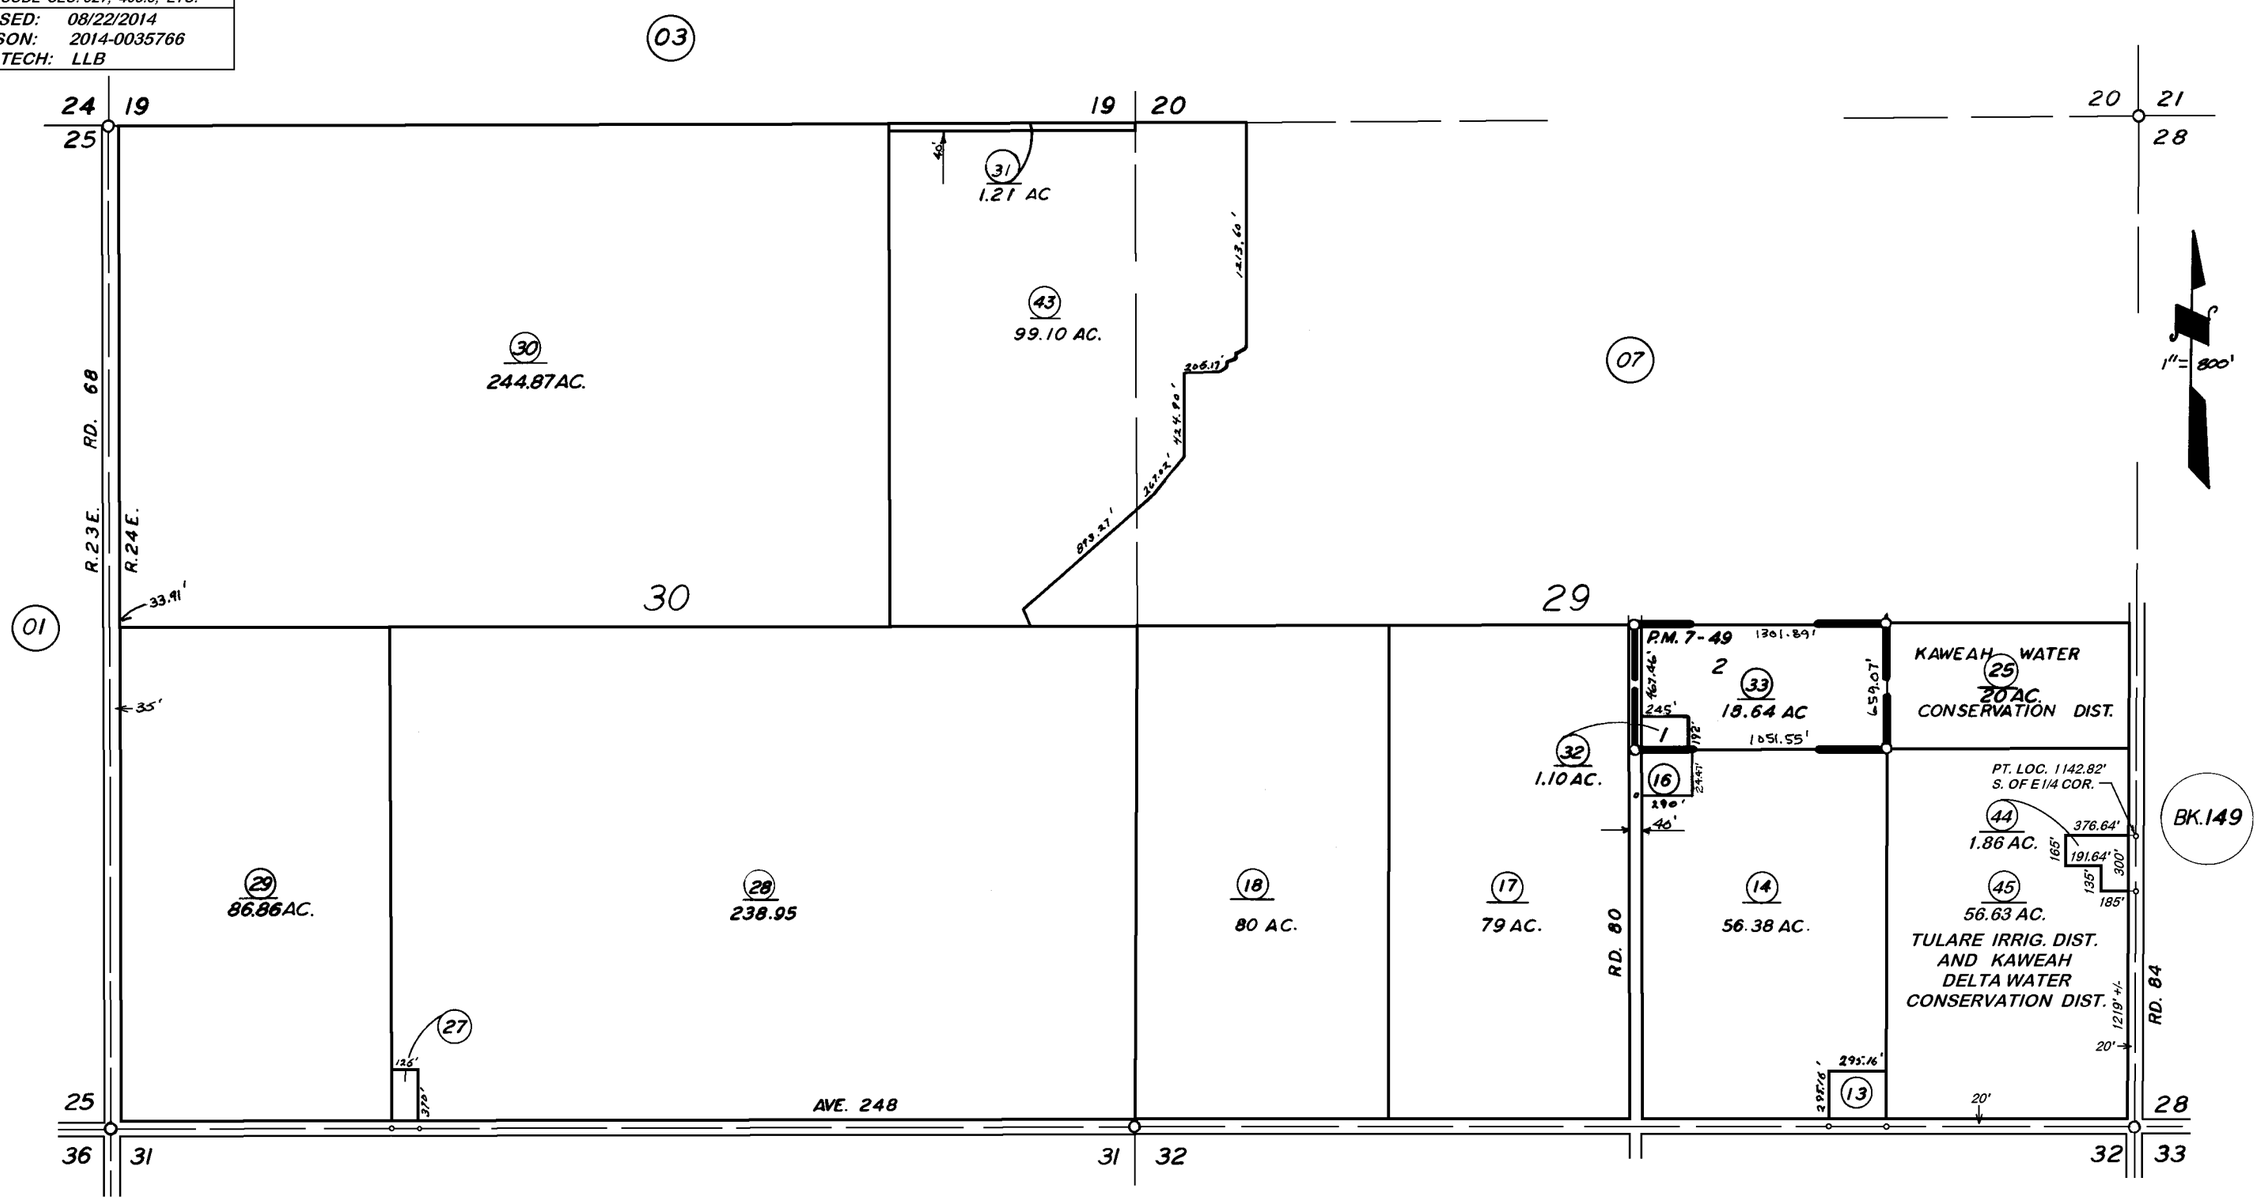

PARCEL MAP 649, P.M. 7-49

05

VICINITY OF TULARE

ASSESSOR'S MAPS BK. 148, PG. 04.
COUNTY OF TULARE, CALIF.

NOTE — ASSESSOR'S BLOCK NUMBERS SHOWN IN ELLIPSES
ASSESSOR'S PARCEL NUMBERS SHOWN IN CIRCLES