DISCLAIMER

THIS MAP WAS PREPARED FOR LOCAL PROPERTY ASSESSMENT PURPOSES ONLY. THE PARCELS SHOWN HEREON MAY NOT COMPLY WITH STATE AND LOCAL SUBDIVISION ORDINANCES. NO LIABILITY IS ASSUMED FOR THE USE OF THE INFORMATION HEREON.

REVISED: 2/25/2013
REASON: 2012-0007873
CAD TECH: CMB

S½ SEC. 24, T.19S., R.24E., M.D.B. & M.

TAX CODE AREA
105-002

149-04

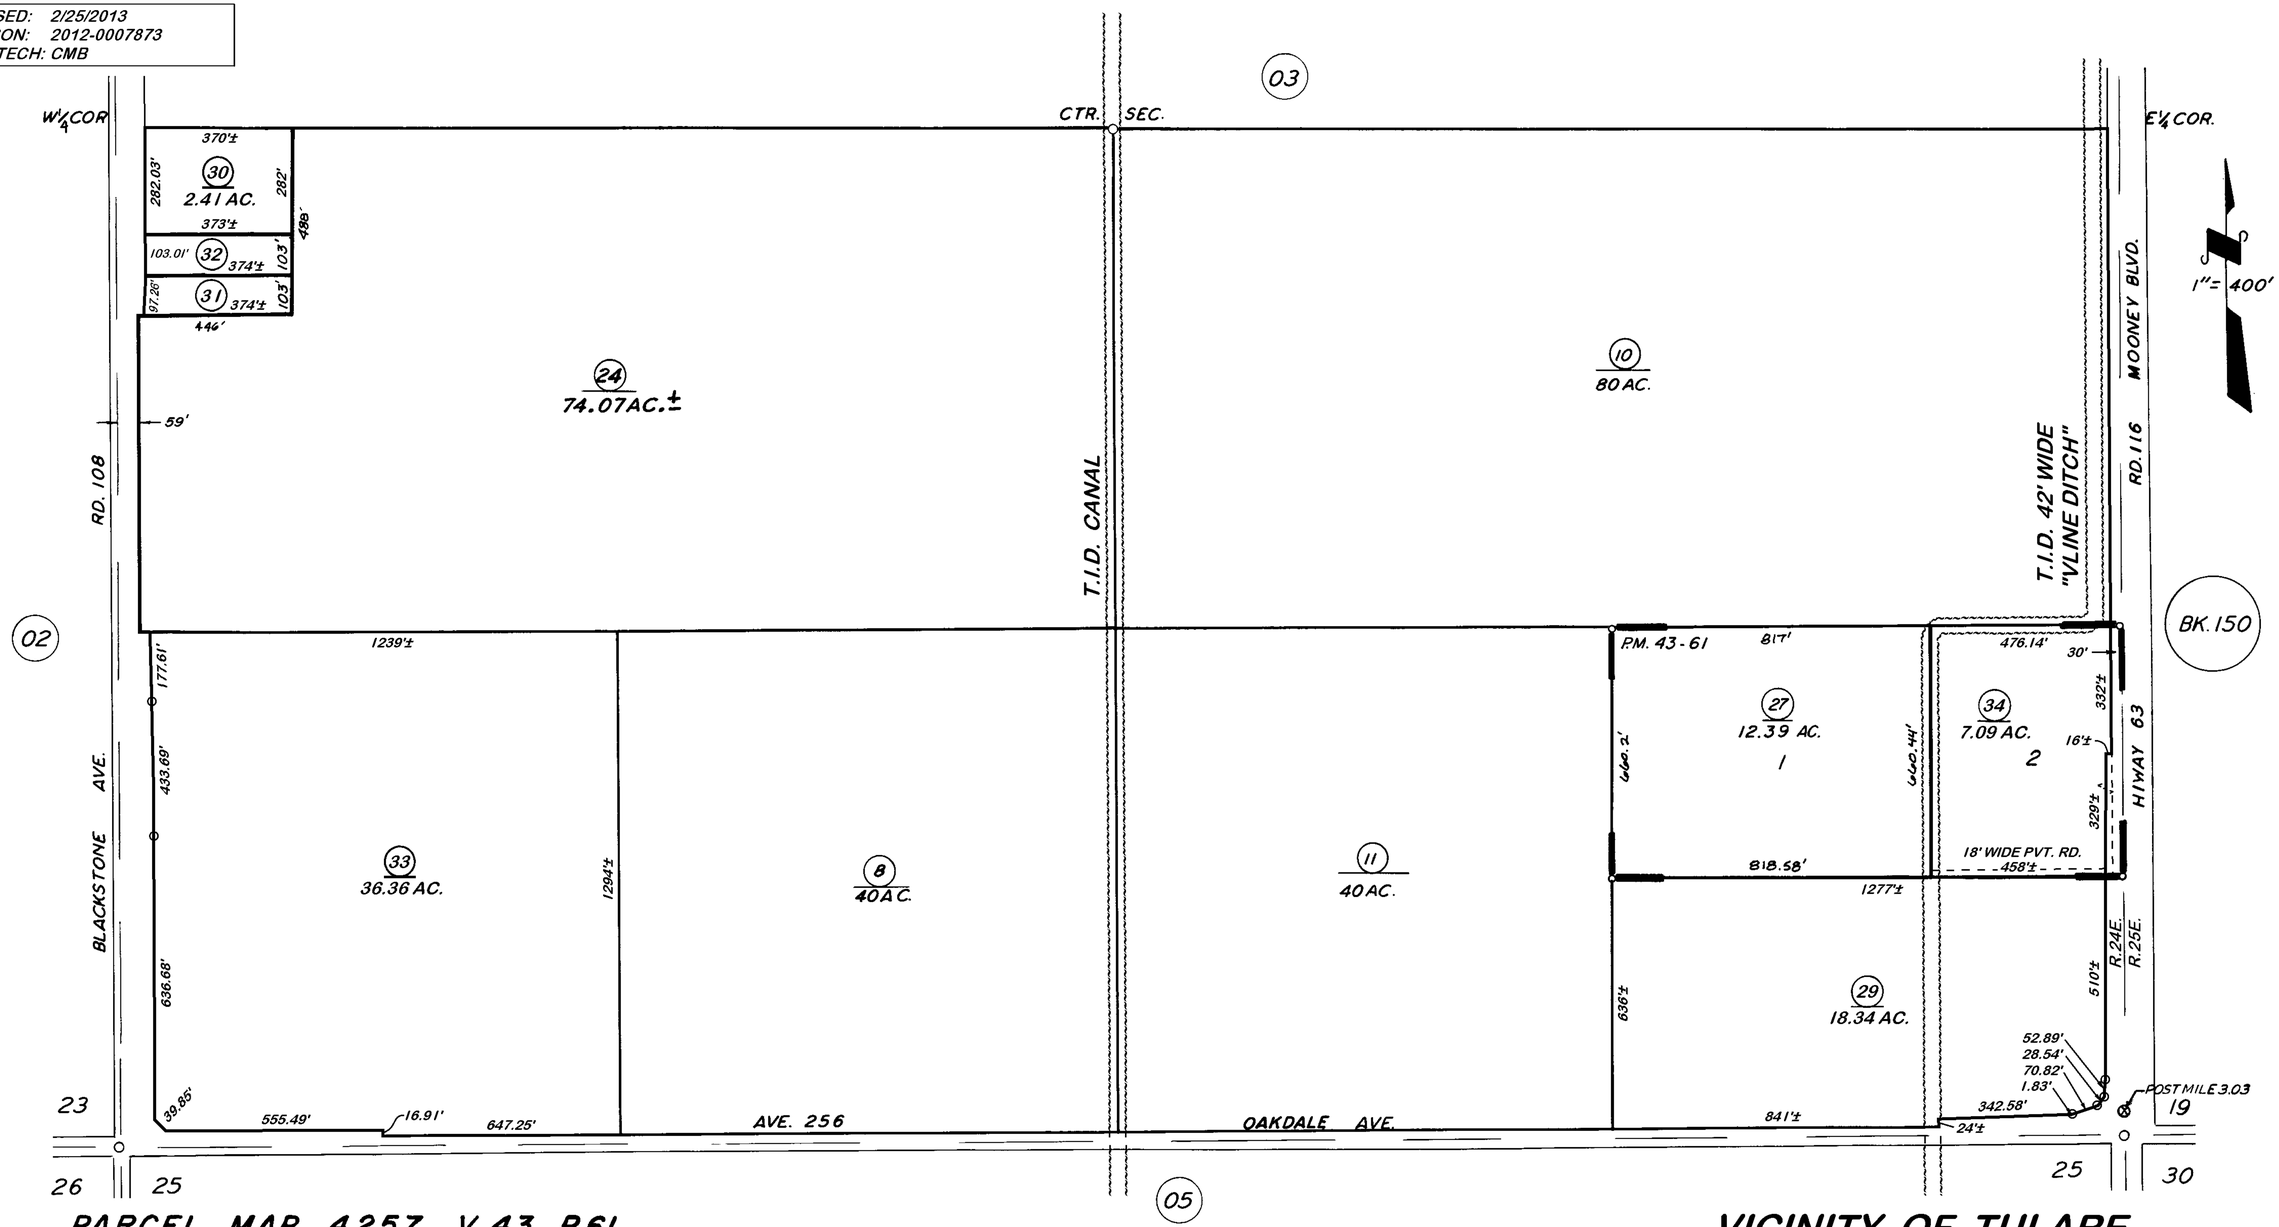

PARCEL MAP 4257 V. 43 P. 61
POR. RECORD OF SURVEY, L.S. 27-69 (S1/2 SEC.24, ETC.)
POR. RECORD OF SURVEY, L.S. 29-97 (POR. SEC.24, ETC.)
POR. RECORD OF SURVEY, L.S. 30-25 (POR. SEC.24, ETC.)

VICINITY OF TULARE

ASSESSOR'S MAPS BK. 149, PG. 04.
COUNTY OF TULARE, CALIF.

NOTE — ASSESSOR'S BLOCK NUMBERS SHOWN IN ELLIPSES
ASSESSOR'S PARCEL NUMBERS SHOWN IN CIRCLES