DISCLAIMER

THIS MAP WAS PREPARED FOR LOCAL PROPERTY ASSESSMENT PURPOSES ONLY AND THE PARCELS SHOWN HEREON MAY NOT COMPLY WITH STATE AND LOCAL SUBDIVISION ORDINANCES, AND NO LIABILITY IS ASSUMED FOR THE USE OF THE INFORMATION SHOWN HEREON. R & T CODE SEC. 327, 408.3, ETC.

S1/2 SEC.26, T.19S., R.24E., M.D.B.&M.

Tax Area Codes 149–23

105–002 005–053
005–078 005–032
005–076 005–115

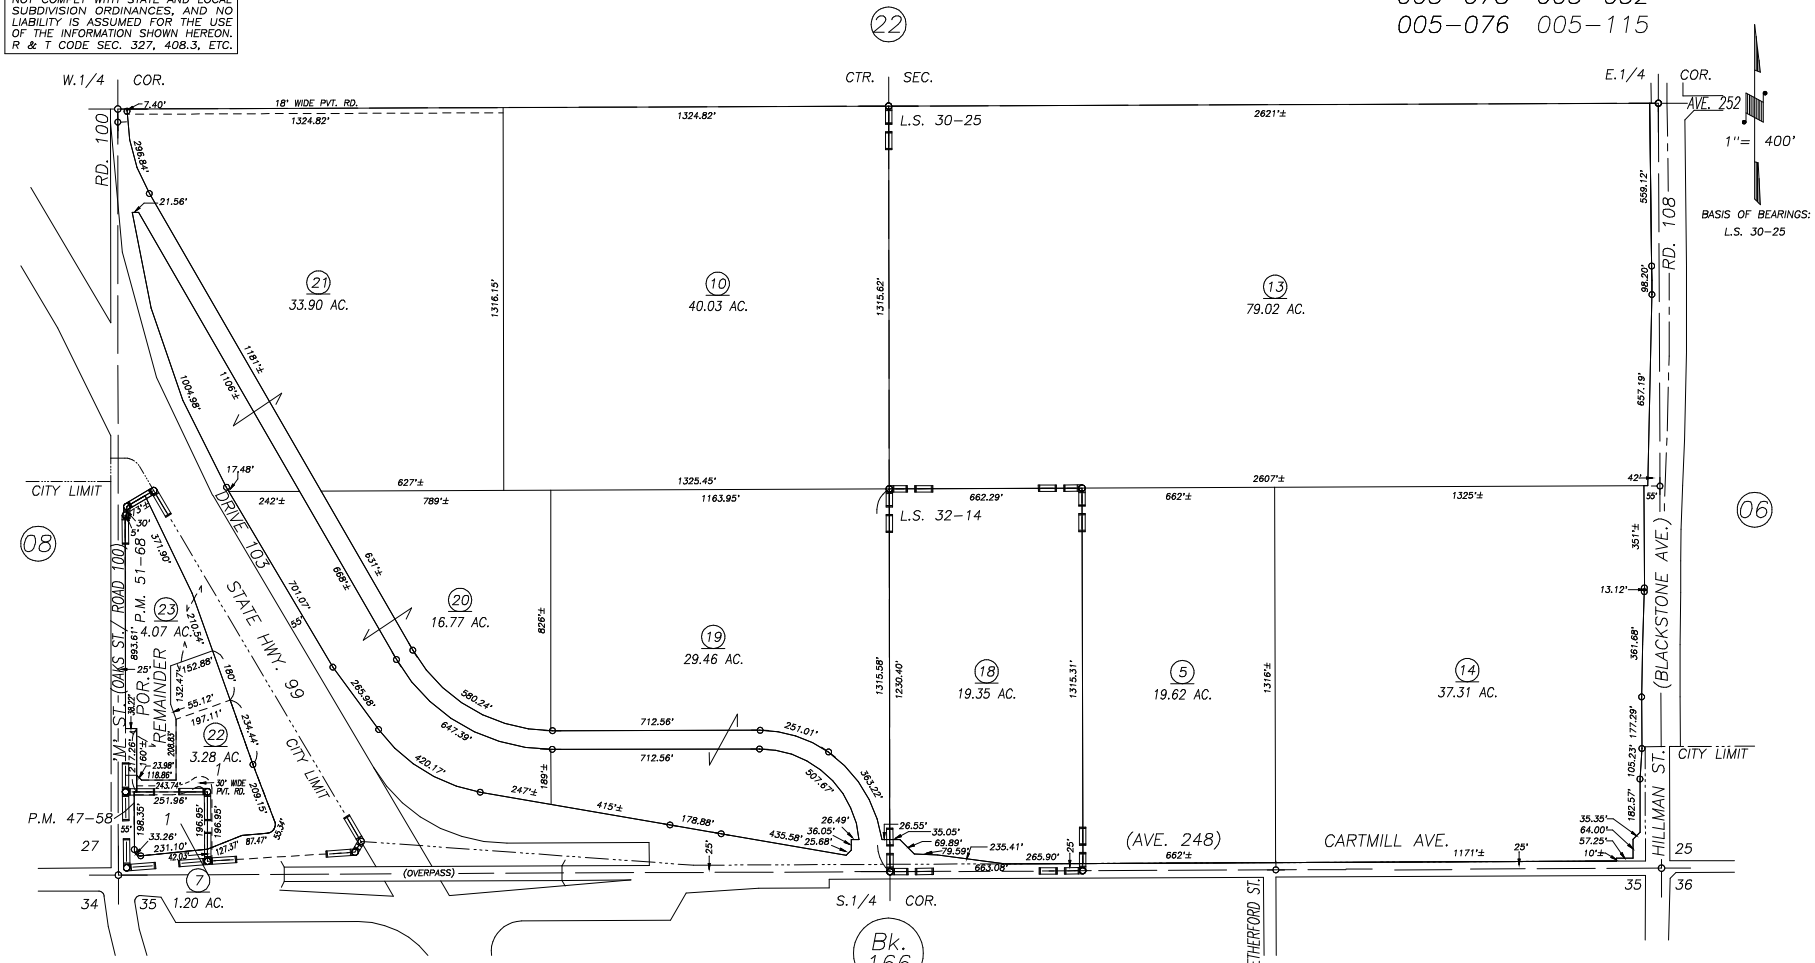

PARCEL MAP NO. 4653, P.M. 47–58
RECORD OF SURVEY, L.S. 27–69 (SEC.26, ETC.)
RECORD OF SURVEY, L.S. 30–25
PARCEL MAP NO. 5062, P.M. 51–68
RECORD OF SURVEY, L.S. 32–14
POR. RECORD OF SURVEY, L.S. 32–44 (RD. 108)

VICINITY OF TULARE
ASSESSOR'S MAPS BK. 149 , PG. 23
COUNTY OF TULARE, CALIFORNIA, U.S.A.

NOTE: Assessor's Parcel Numbers Shown in Circles (1)
Assessor's Block Numbers Shown in Ellipses (123)

2014–0049000	11/06/2014	RLW
REVISION	DATE	TECH