N1/2 OF NE1/4 OF NW1/4 SEC.36, T.19S., R.24E., M.D.B.&M.

Tax Area Codes 149–25
005–000

DISCLAIMER

THIS MAP WAS PREPARED FOR LOCAL PROPERTY ASSESSMENT PURPOSES ONLY AND THE PARCELS SHOWN HEREON MAY NOT COMPLY WITH STATE AND LOCAL SUBDIVISION ORDINANCES, AND NO LIABILITY IS ASSUMED FOR THE USE OF THE INFORMATION SHOWN HEREON.

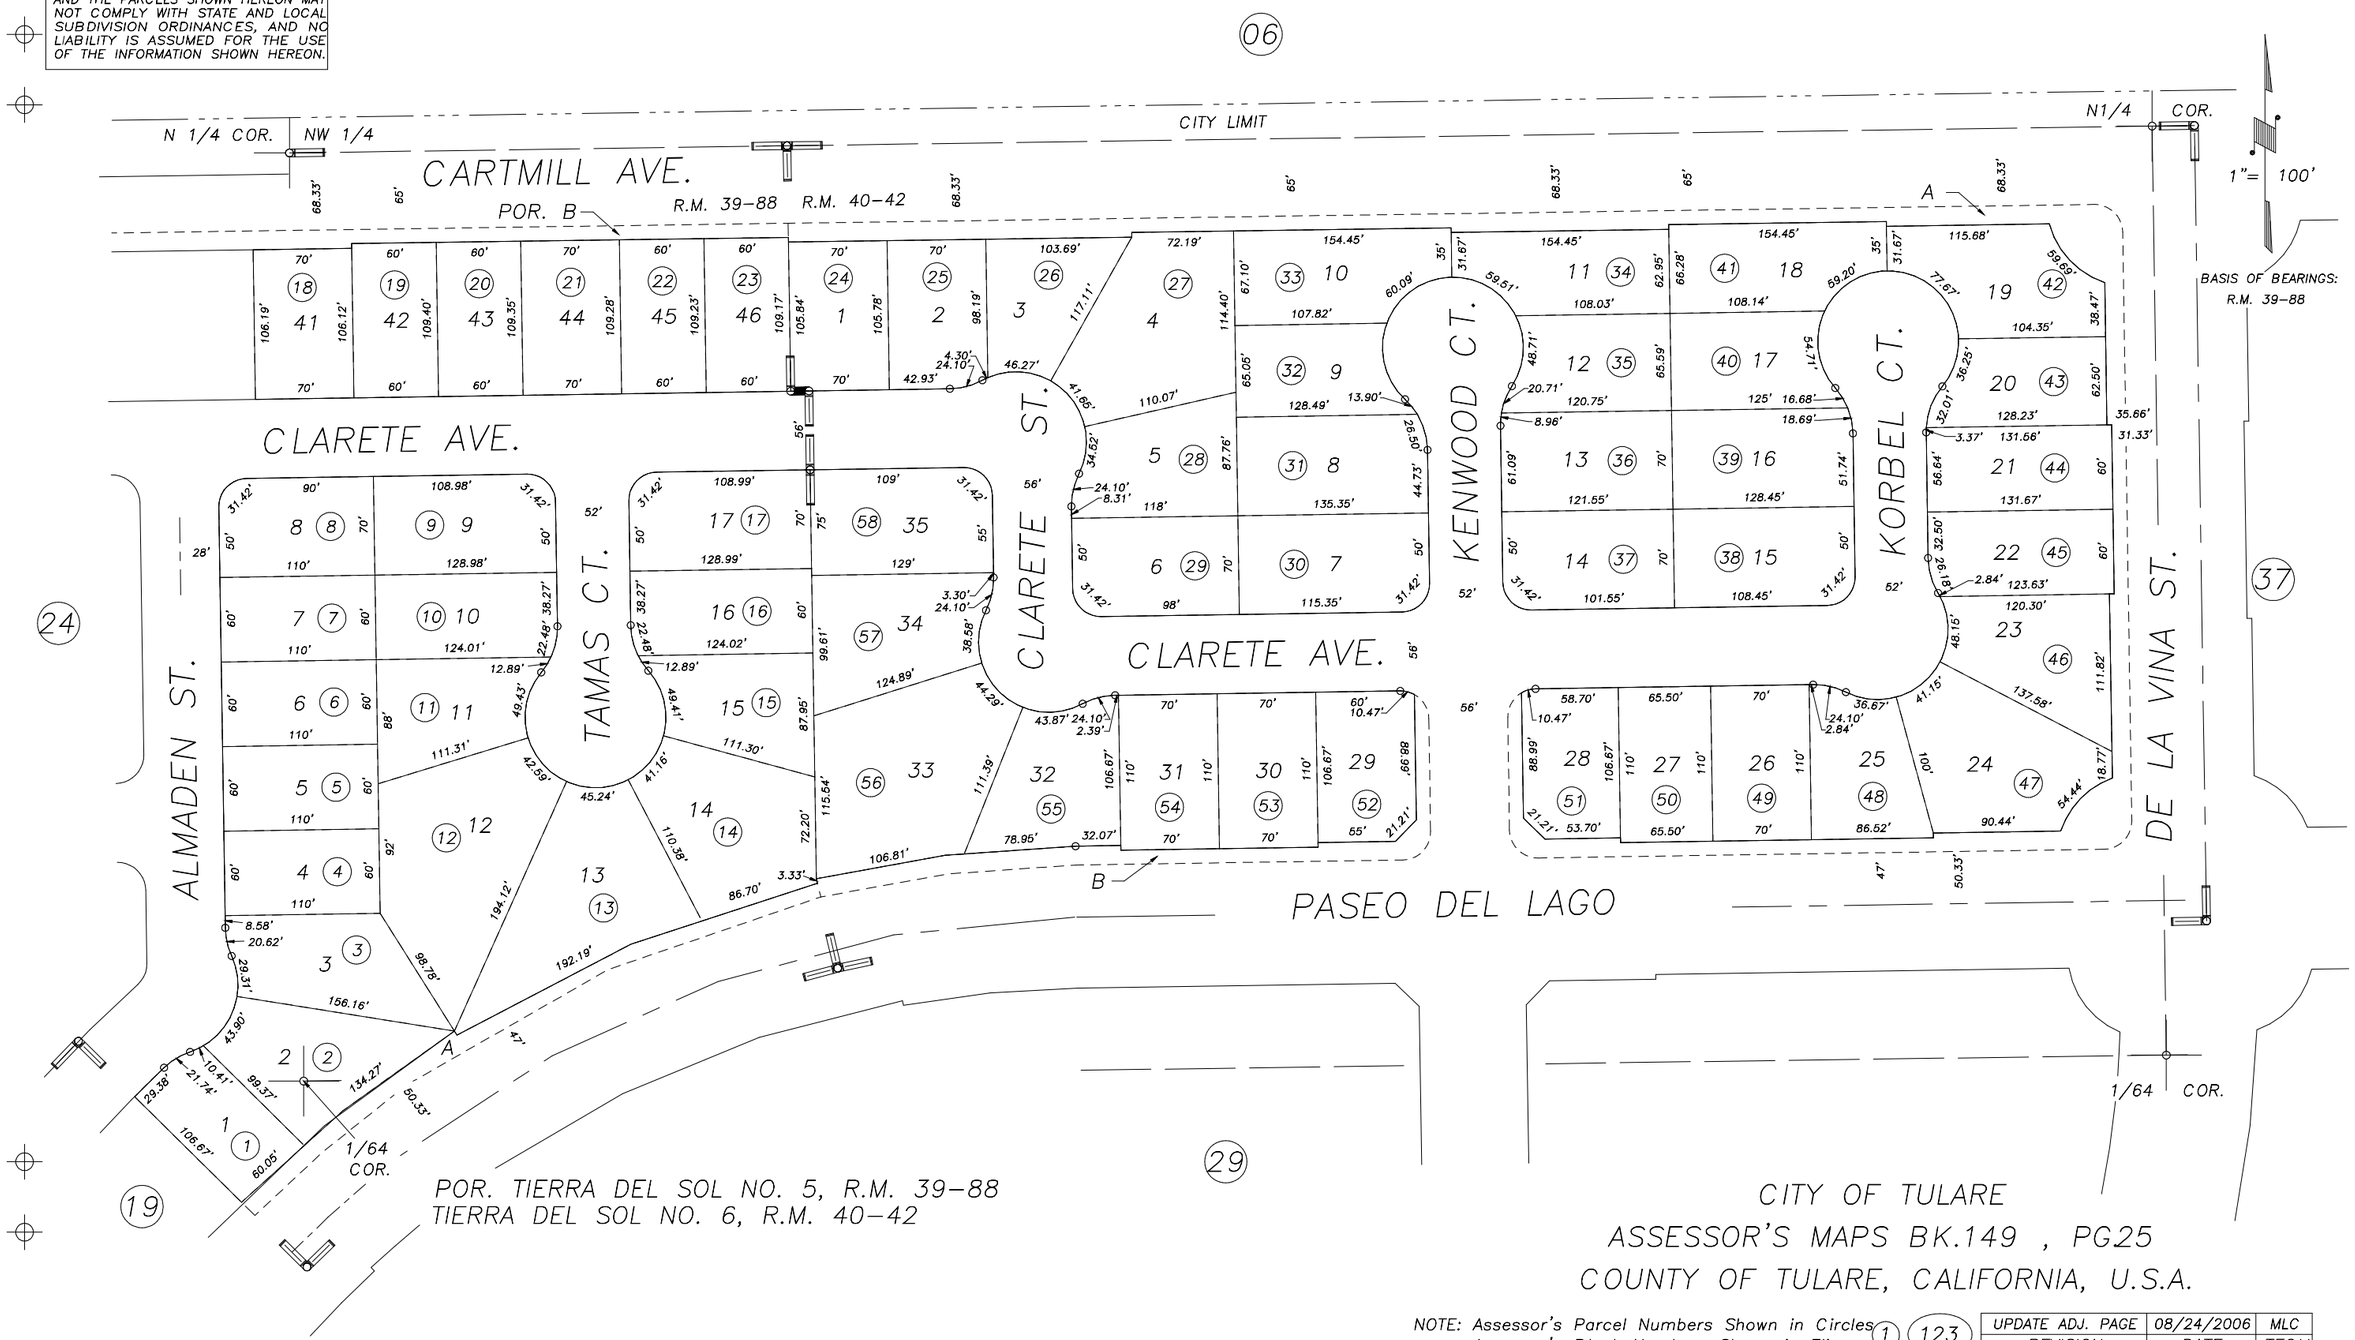

CITY OF TULARE
ASSESSOR'S MAPS BK.149 , PG25
COUNTY OF TULARE, CALIFORNIA, U.S.A.

NOTE: Assessor's Parcel Numbers Shown in Circles (1)
Assessor's Block Numbers Shown in Elipses (123)

UPDATE ADJ. PAGE	08/24/2006	MLC
REVISION	DATE	TECH