N1/2 OF NE1/4 OF SE1/4 SEC.36, T.19S., R.24E., M.D.B.&M.

Tax Area Codes 149–44
005–081

DISCLAIMER

THIS MAP WAS PREPARED FOR LOCAL PROPERTY ASSESSMENT PURPOSES ONLY AND THE PARCELS SHOWN HEREON MAY NOT COMPLY WITH STATE AND LOCAL SUBDIVISION ORDINANCES, AND NO LIABILITY IS ASSUMED FOR THE USE OF THE INFORMATION SHOWN HEREON.

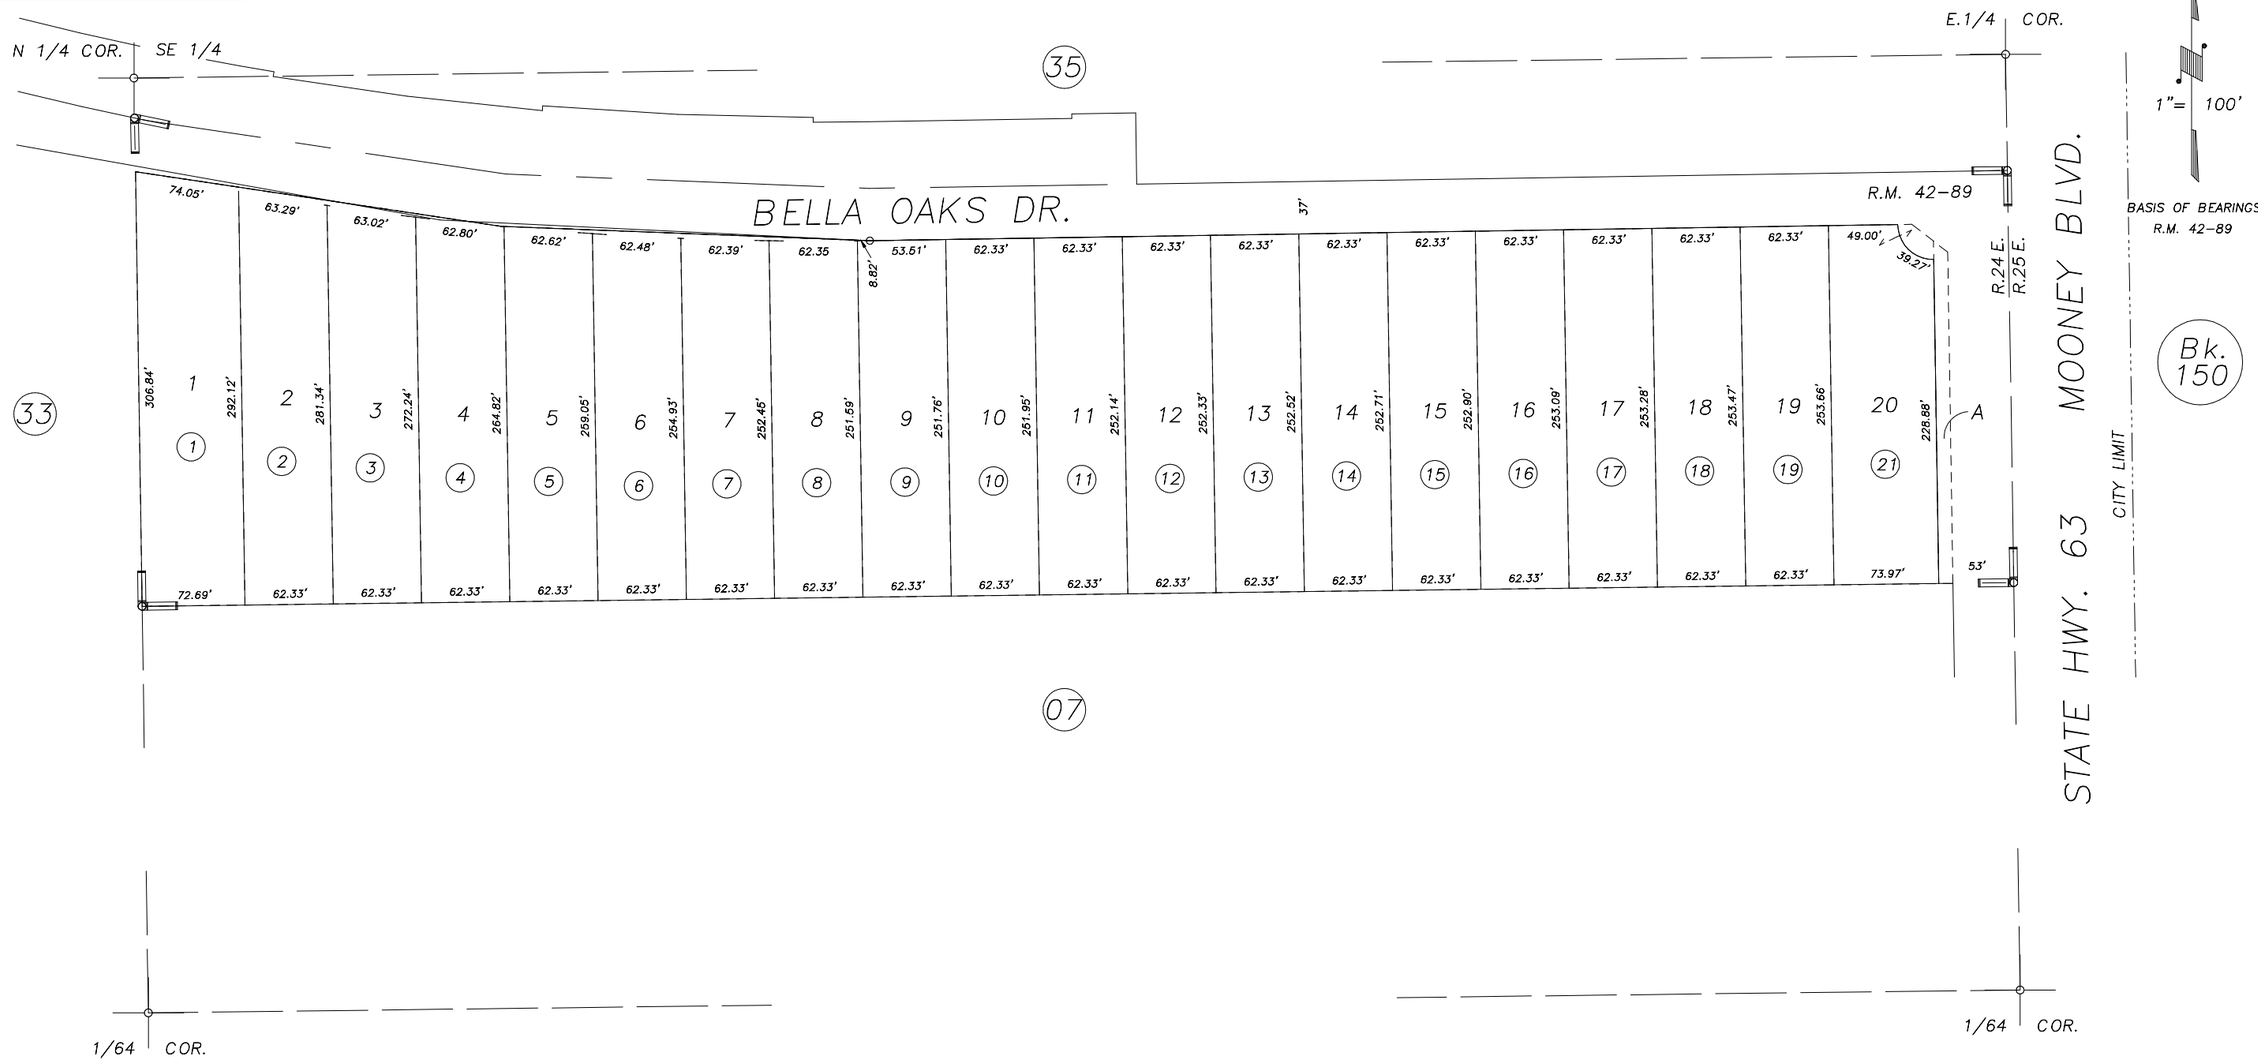

BELLA OAKS, R.M. 42–89

CITY OF TULARE
ASSESSOR'S MAPS BK.149 , PG.44
COUNTY OF TULARE, CALIFORNIA, U.S.A.

NOTE: Assessor's Parcel Numbers Shown in Circles (1)
Assessor's Block Numbers Shown in Elipses (123)

REVISION	DATE	TECH
2009–0046237	04/28/2010	ASG