DISCLAIMER

THIS MAP WAS PREPARED FOR LOCAL PROPERTY ASSESSMENT PURPOSES ONLY AND THE PARCELS SHOWN HEREON MAY NOT COMPLY WITH STATE AND LOCAL SUBDIVISION ORDINANCES, AND NO LIABILITY IS ASSUMED FOR THE USE OF THE INFORMATION SHOWN HEREON. R & T CODE SEC. 327, 408.3, ETC.

N1/2 OF NE1/4 OF SE1/4 SEC. 25, T.19S., R.24E., M.D.B.&M.

Tax Area Codes 005–119

149–52

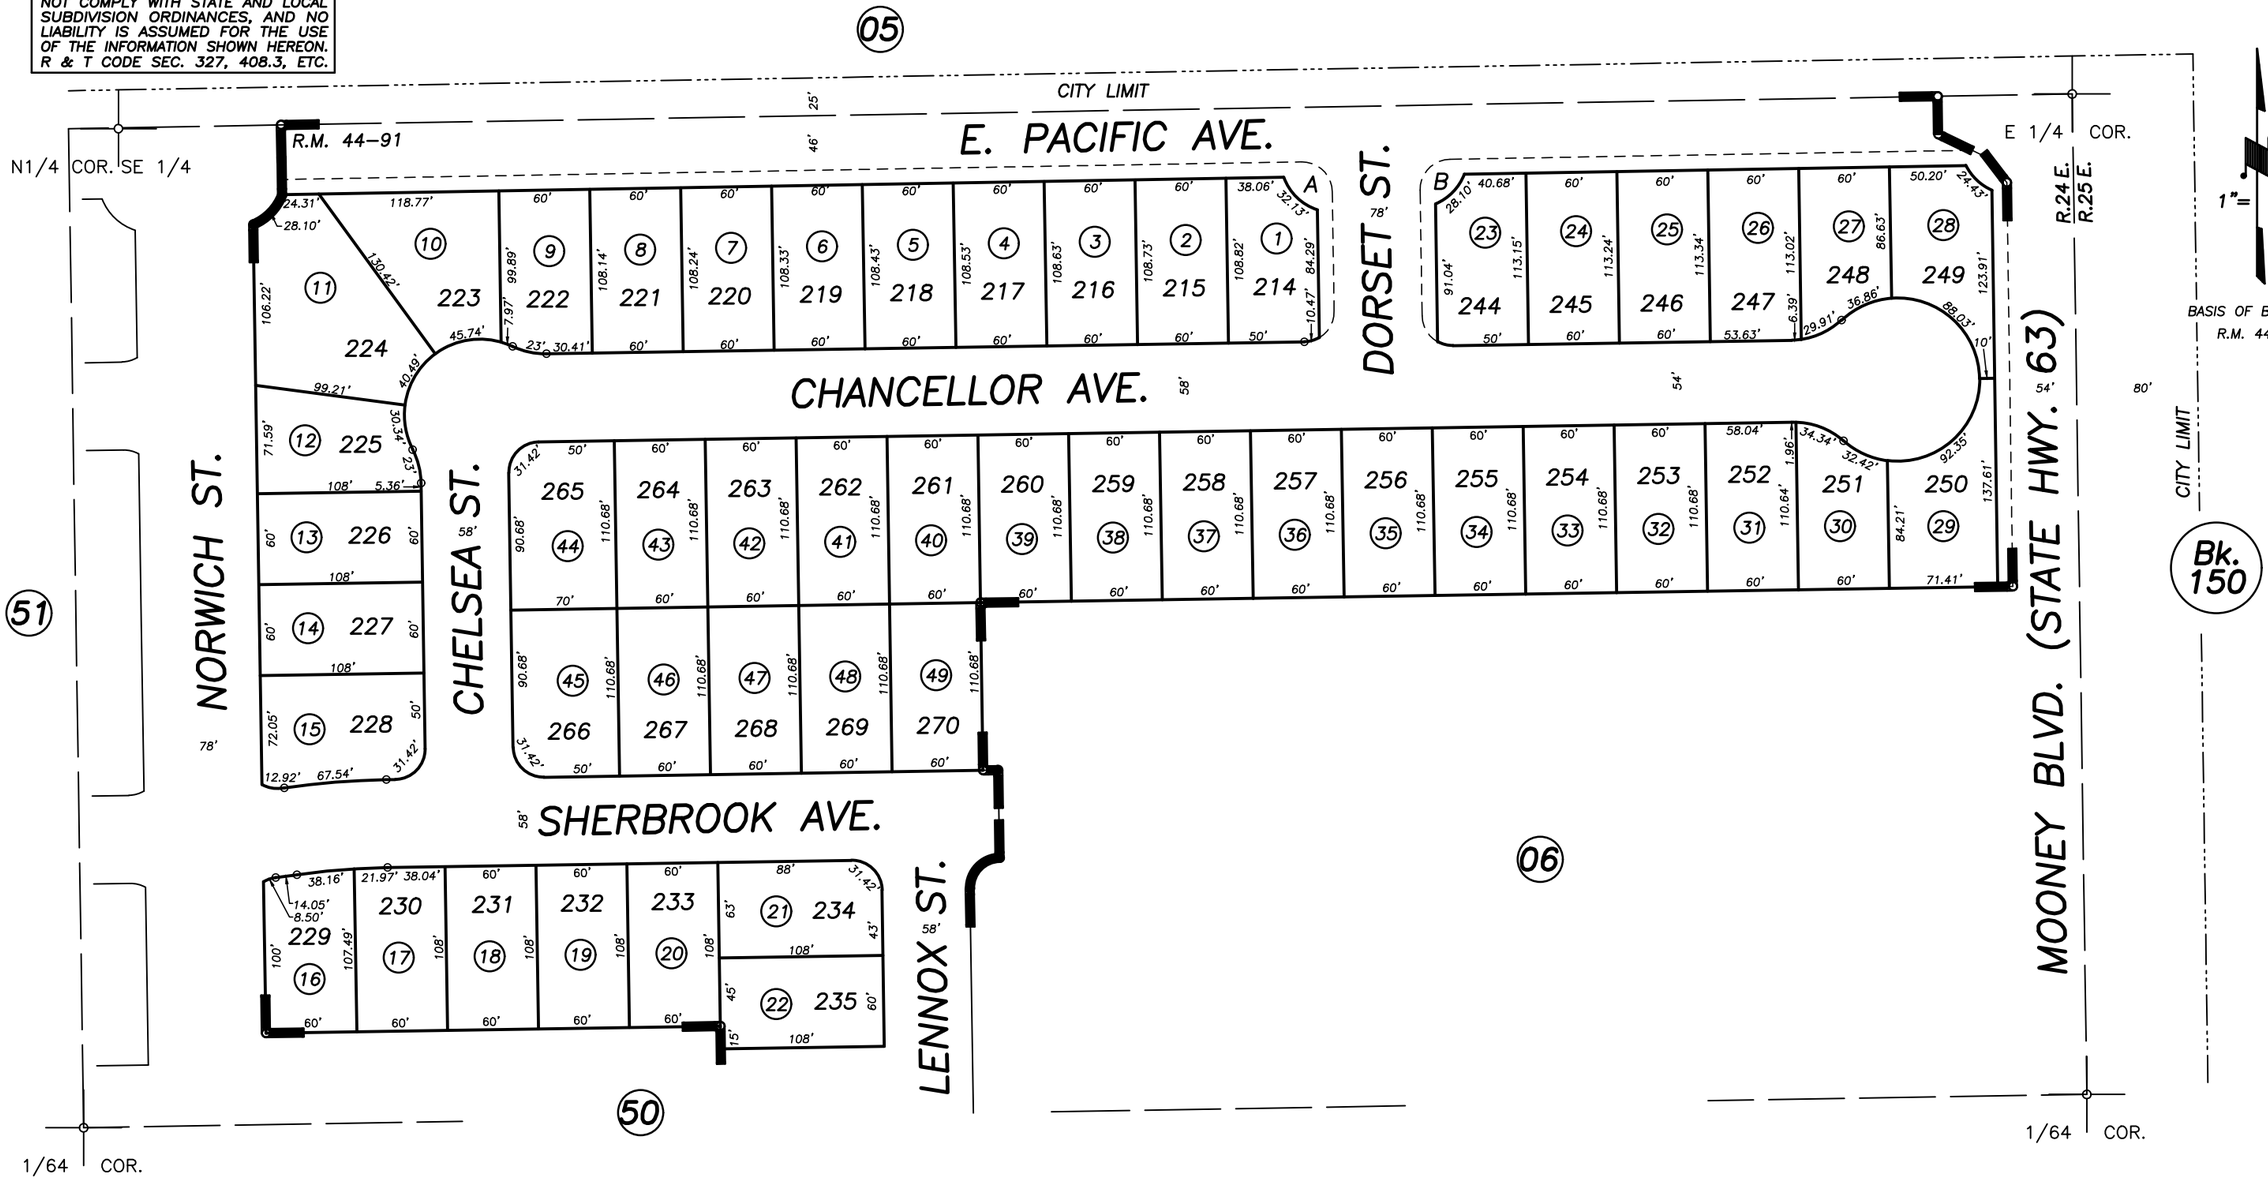

POR. WILLOW GLEN, PHASE 5, R.M. 44–91

CITY OF TULARE
ASSESSOR'S MAPS BK. 149 , PG. 52
COUNTY OF TULARE, CALIFORNIA, U.S.A.

NOTE: Assessor's Parcel Numbers Shown in Circles (1) Assessor's Block Numbers Shown in Ellipses (123)

2022–0041107	12/30/2022	JDF
REVISION	DATE	TECH