DISCLAIMER

THIS MAP WAS PREPARED FOR LOCAL PROPERTY ASSESSMENT PURPOSES ONLY AND THE PARCELS SHOWN HEREON MAY NOT COMPLY WITH STATE AND LOCAL SUBDIVISION ORDINANCES, AND NO LIABILITY IS ASSUMED FOR THE USE OF THE INFORMATION SHOWN HEREON.

S 1/2 SEC. 19, T.19S., R.25E., M.D.B.& M.

Tax Area Code 150-04
105-002

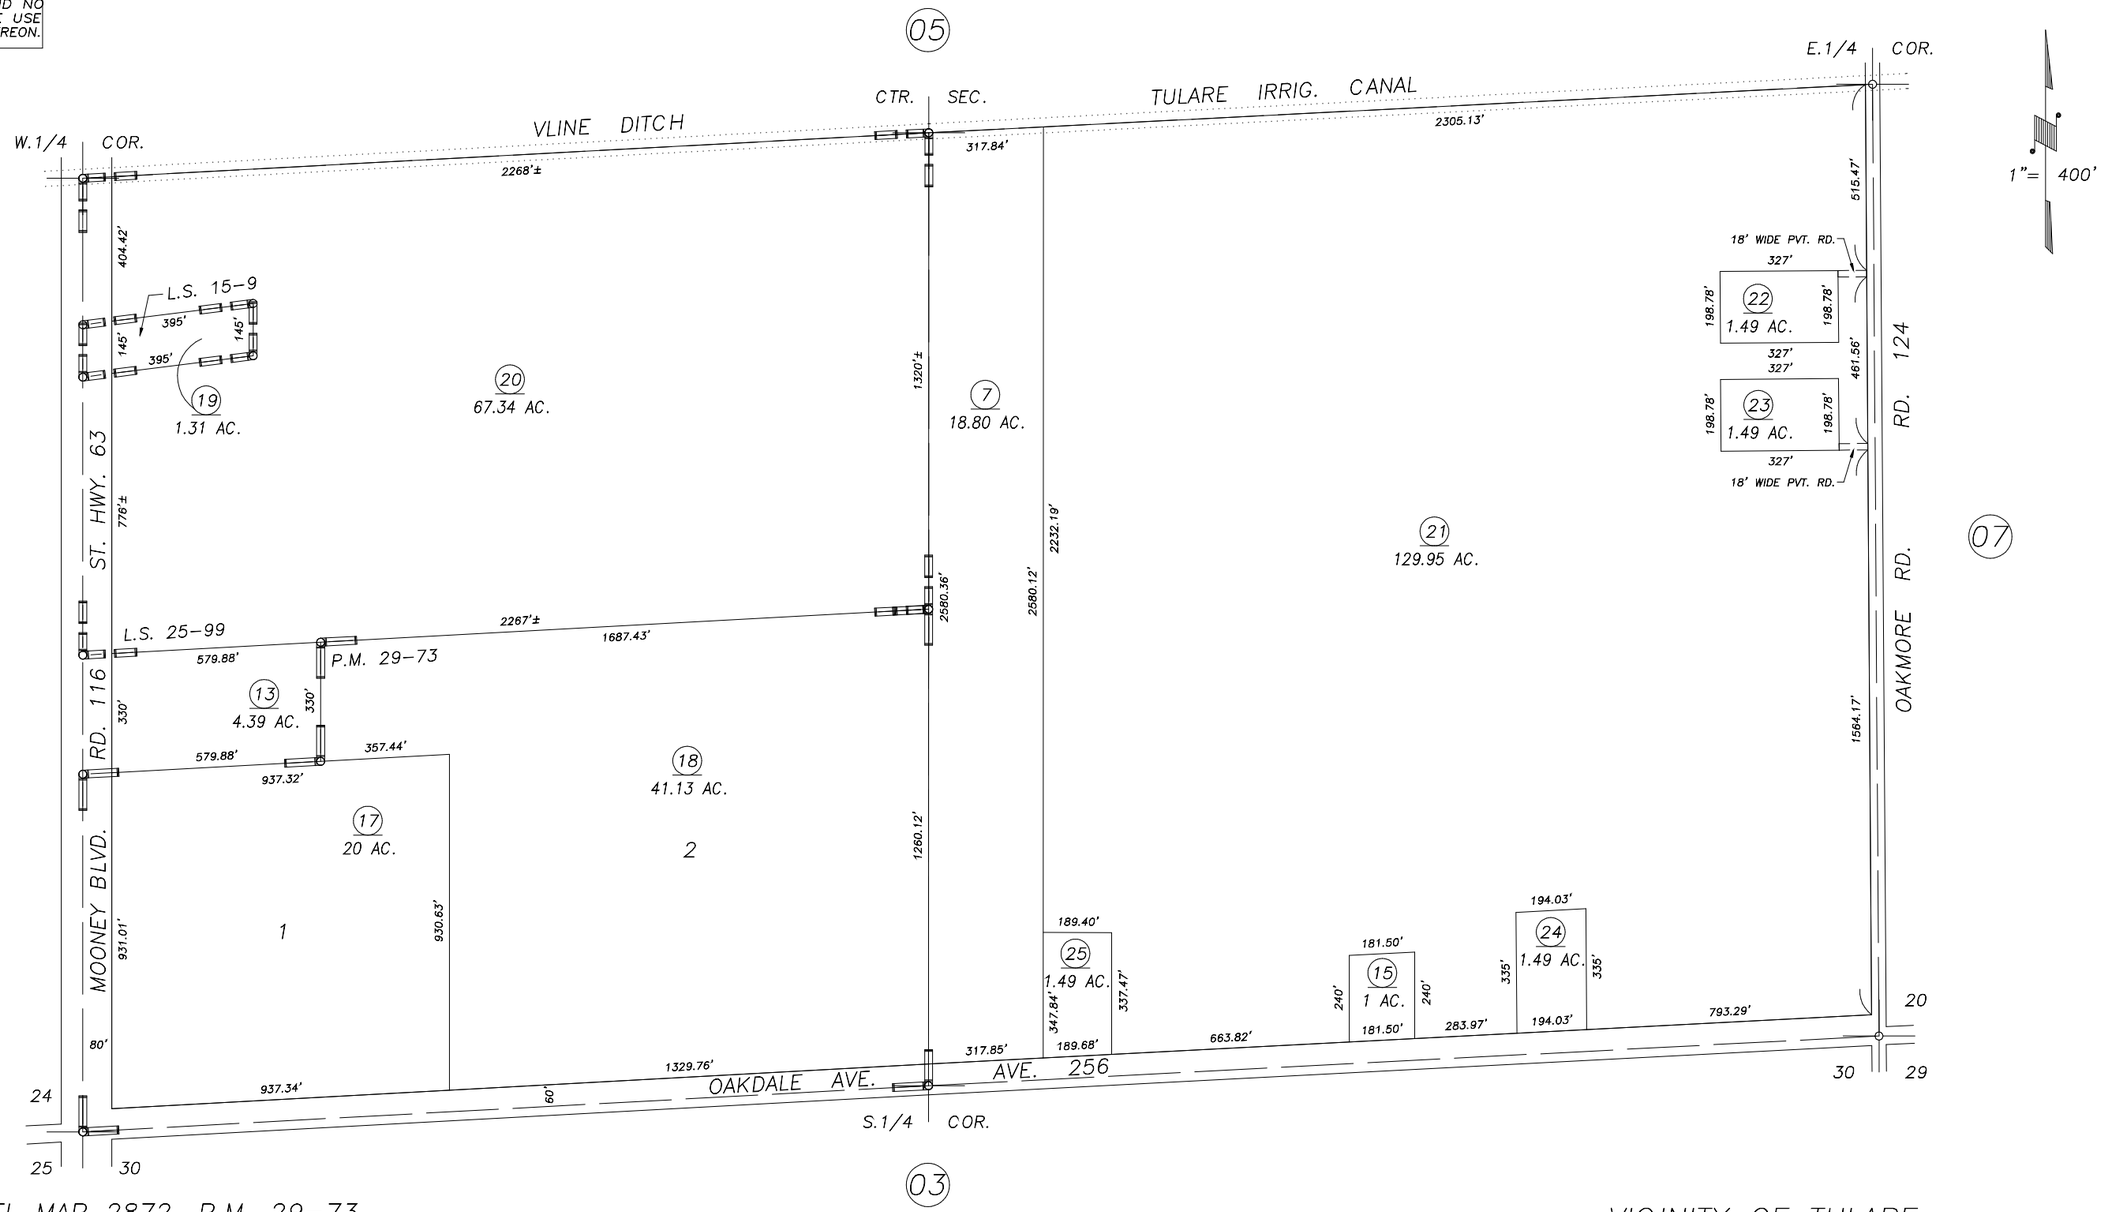

REVISION	DATE	TECH
2000-0037390	12/20/2001	PHN

PARCEL MAP 2872, P.M. 29-73
RECORD OF SURVEY, L.S. 15-9
RECORD OF SURVEY, L.S. 25-99

VICINITY OF TULARE
ASSESSOR'S MAPS BK. 150 , PG. 04 .
COUNTY OF TULARE, CALIF.

NOTE: Assessor's Block Numbers Shown in Ellipses
Assessor's Parcel Numbers Shown in Circles

01/02