DISCLAIMER

THIS MAP WAS PREPARED FOR LOCAL PROPERTY ASSESSMENT PURPOSES ONLY AND THE PARCELS SHOWN HEREON MAY NOT COMPLY WITH STATE AND LOCAL SUBDIVISION ORDINANCES, AND NO LIABILITY IS ASSUMED FOR THE USE OF THE INFORMATION SHOWN HEREON. R & T CODE SEC. 327, 408.3, ETC.

N 1/2 SEC. 19, T.19S., R.25E., M.D.B.& M.

Tax Area Code 150–05
105–002

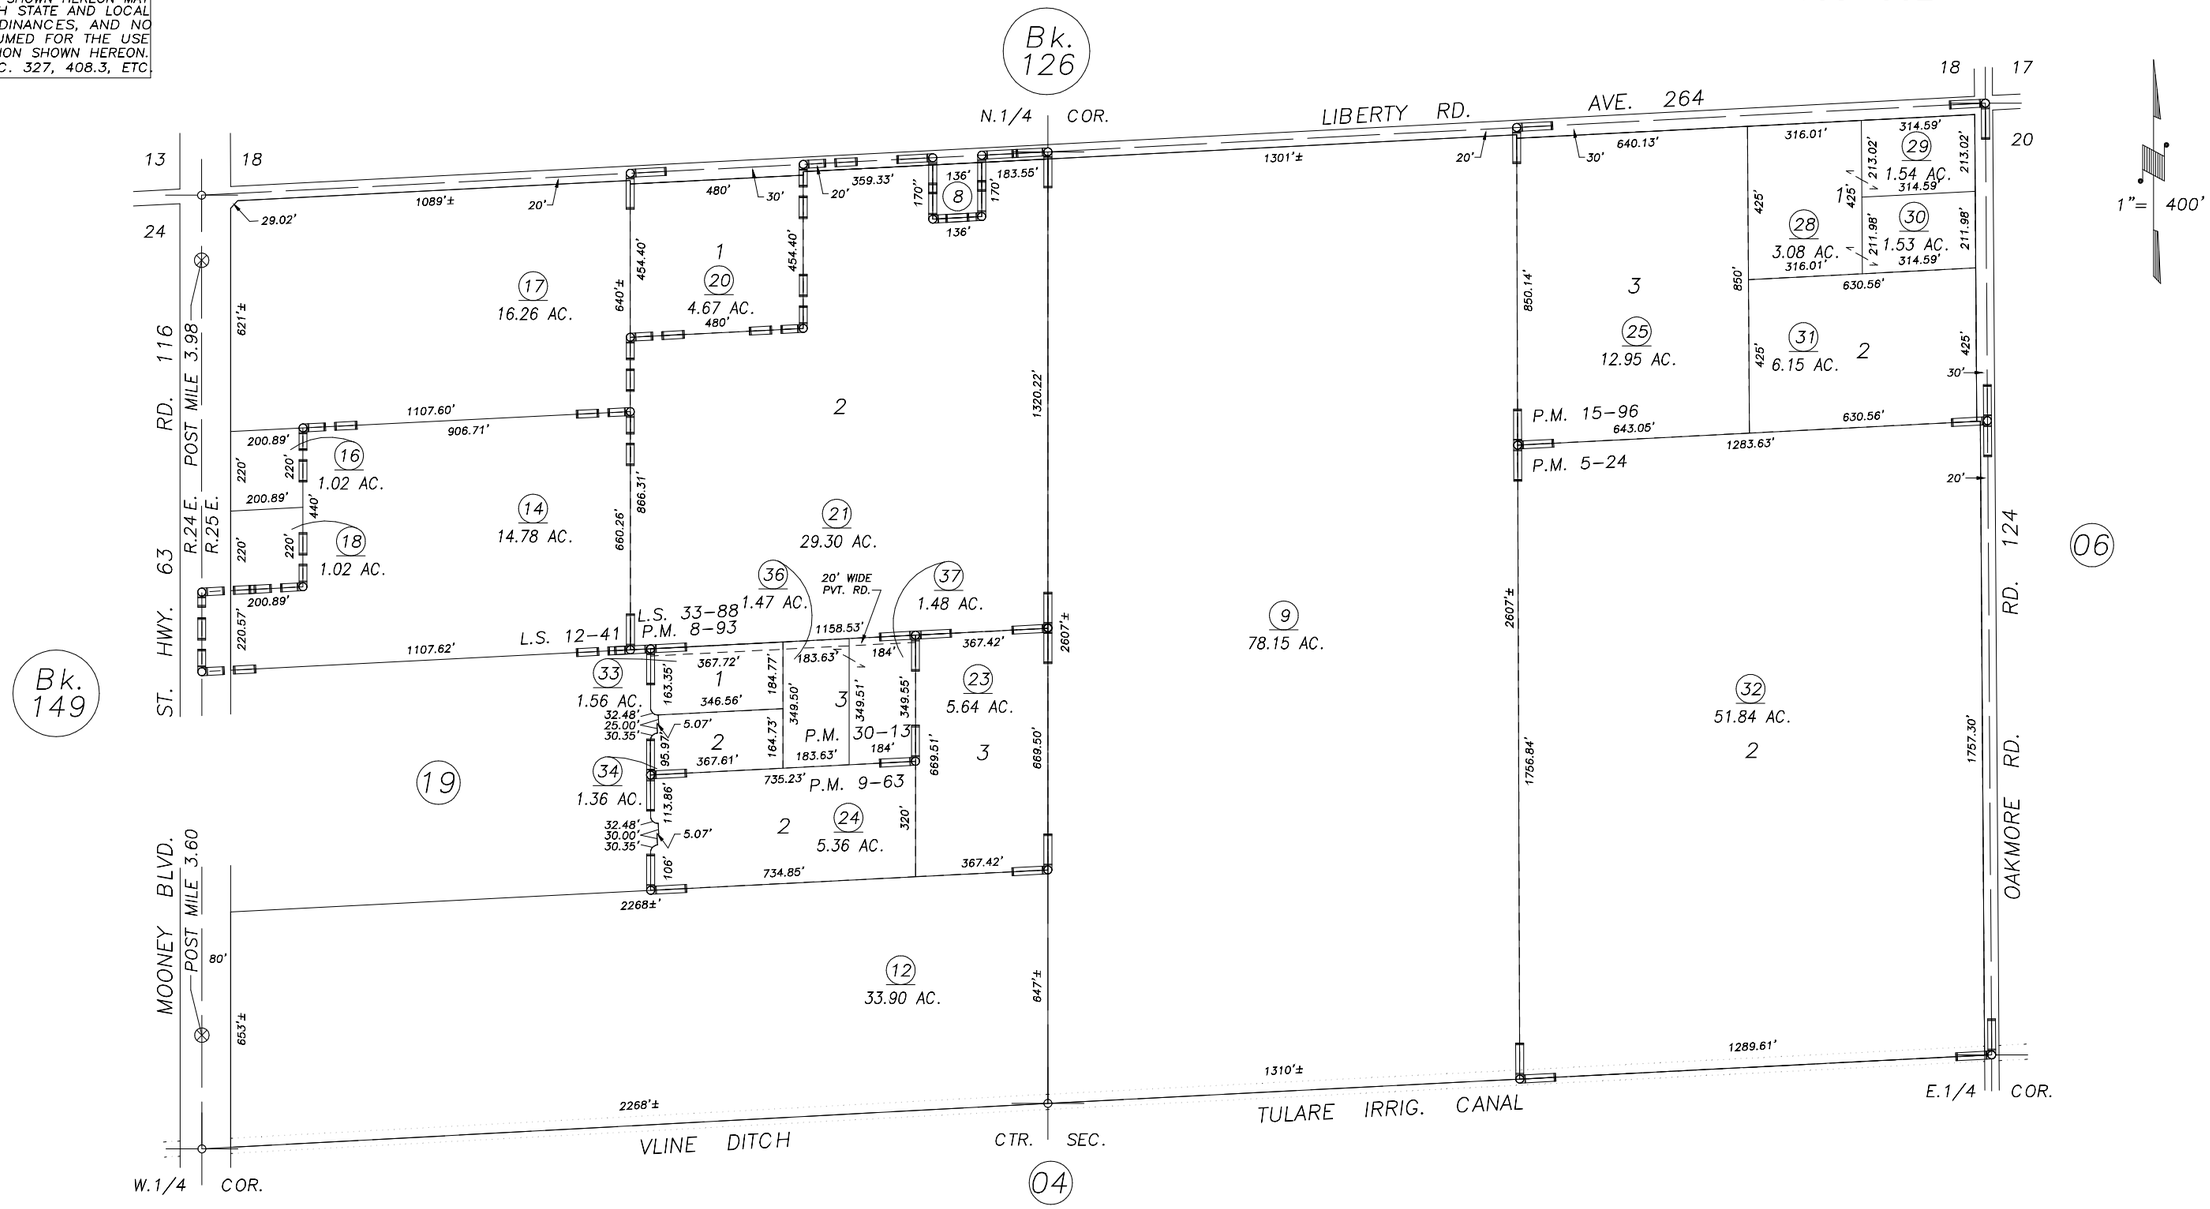

PARCEL MAP 424, P.M. 5–24
PARCEL MAP 793, P.M. 8–93
PARCEL MAP 862, P.M. 9–63
PARCEL MAP 1495, P.M. 15–96
RECORD OF SURVEY, L.S. 12–41
PARCEL MAP 2912, P.M. 30–13

RECORD OF SURVEY, L.S. 33–88

VICINITY OF TULARE
ASSESSOR'S MAPS BK.150 , PG.05
COUNTY OF TULARE, CALIFORNIA, U.S.A.

NOTE: Assessor's Parcel Numbers Shown in Circles (1)
Assessor's Block Numbers Shown in Ellipses (123)

REVISION	DATE	TECH
2016–0038429	8/03/2016	NFL