DISCLAIMER

THIS MAP WAS PREPARED FOR LOCAL PROPERTY ASSESSMENT PURPOSES ONLY AND THE PARCELS SHOWN HEREON MAY NOT COMPLY WITH STATE AND LOCAL SUBDIVISION ORDINANCES, AND NO LIABILITY IS ASSUMED FOR THE USE OF THE INFORMATION SHOWN HEREON.

N 1/2 SECTION 21, T.19S., R.25E., M.D.B. & M.

Tax Area Code 150-08
145-002
145-007

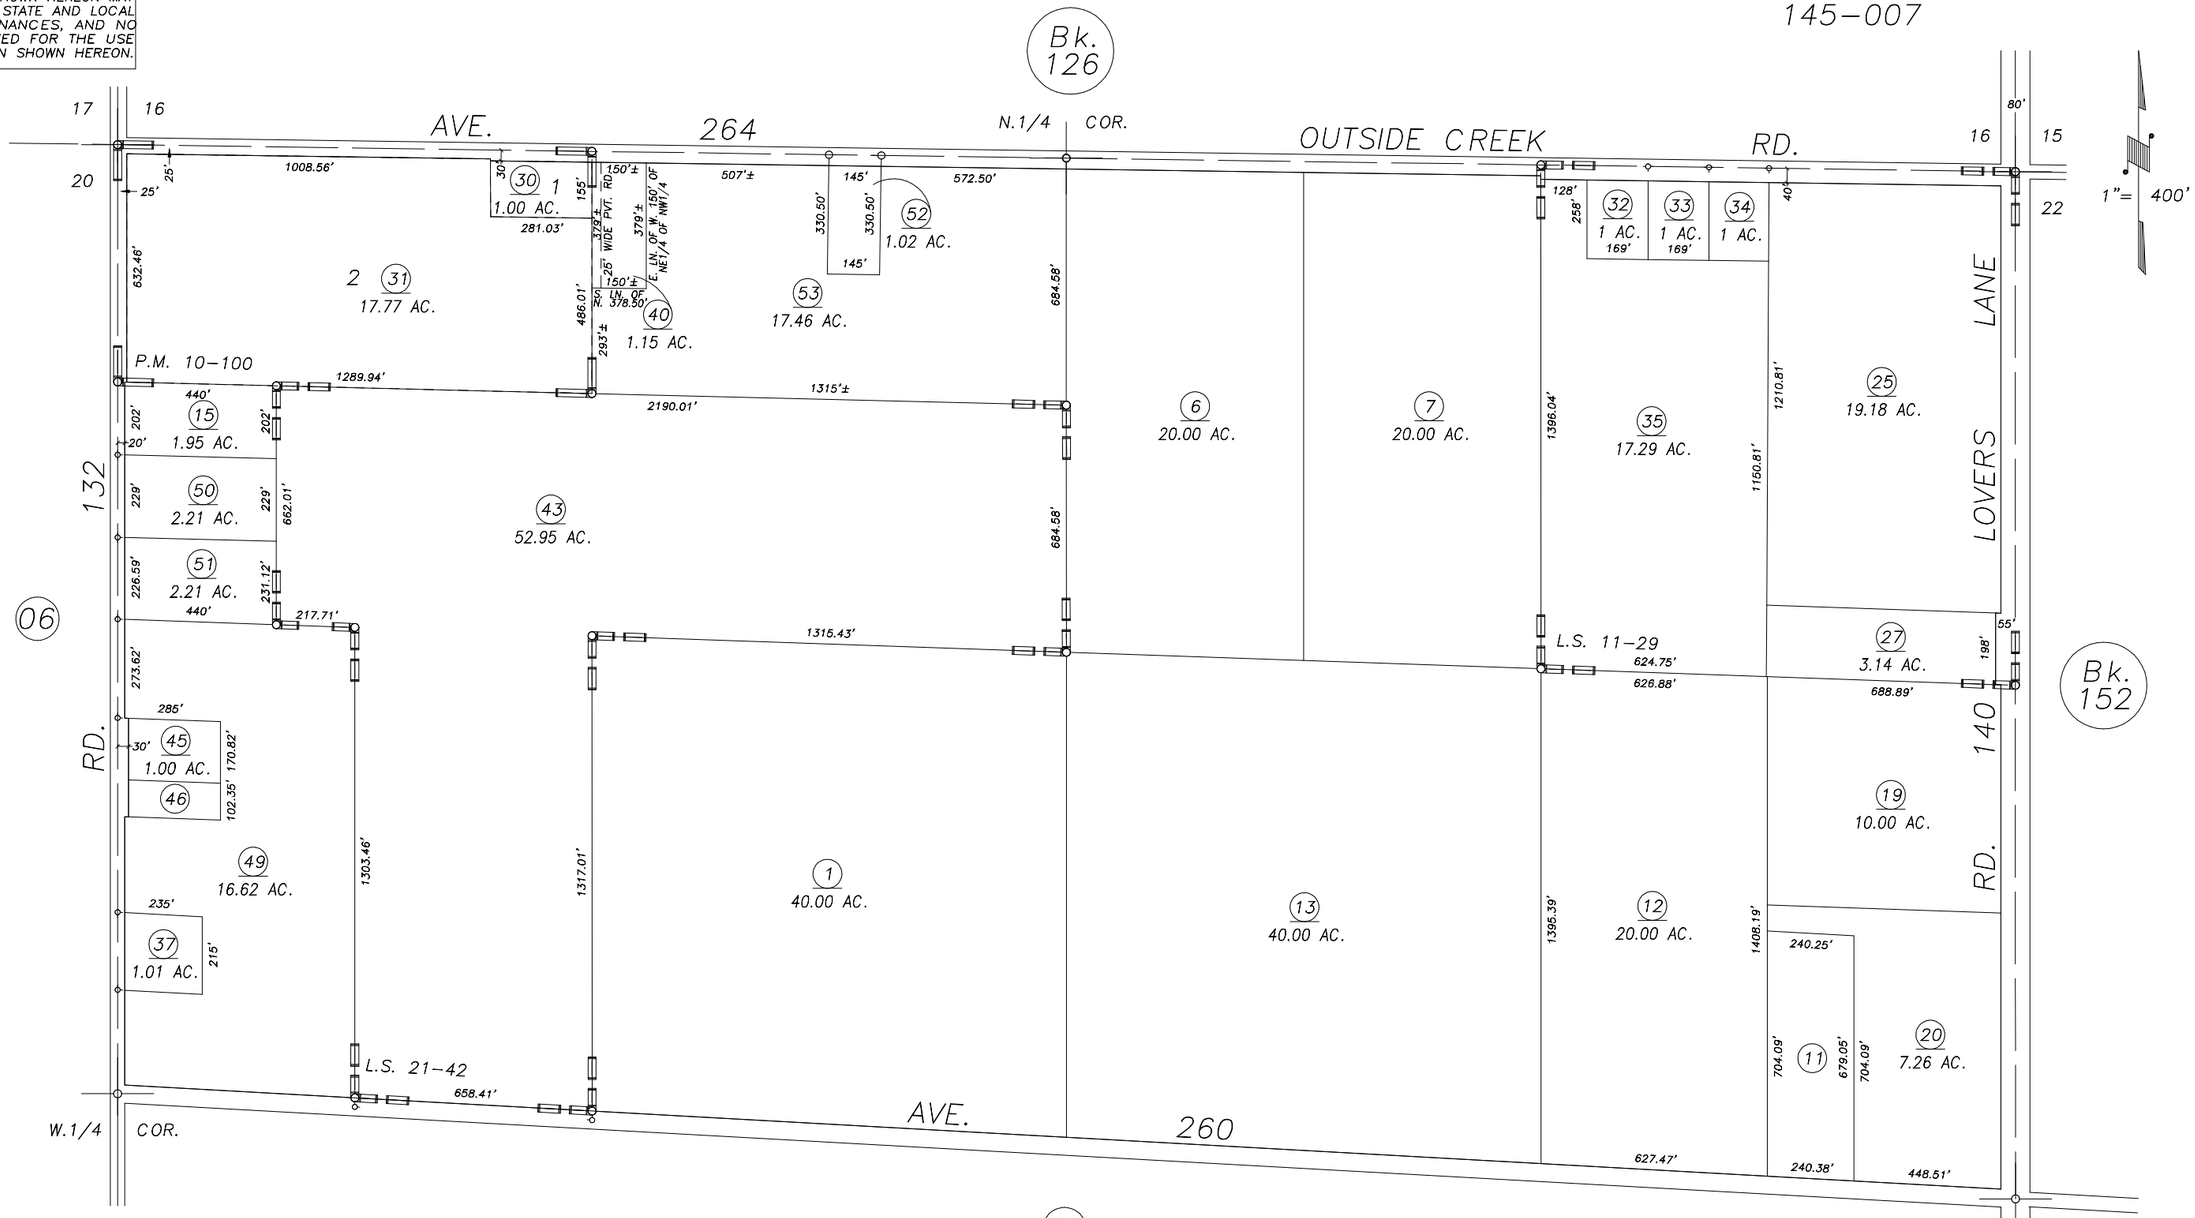

RECORD OF SURVEY, L.S. 11-29
PARCEL MAP 999, P.M. 10-100
RECORD OF SURVEY, L.S. 21-42

VICINITY OF VISALIA
ASSESSOR'S MAPS BK.150 , PG.08
COUNTY OF TULARE, CALIFORNIA, U.S.A.

NOTE: Assessor's Parcel Numbers Shown in Circles (1)
Assessor's Block Numbers Shown in Elipses (123)

1997-0062126	08/21/2008	JRS
REVISION	DATE	TECH