DISCLAIMER

THIS MAP WAS PREPARED FOR LOCAL PROPERTY ASSESSMENT PURPOSES ONLY AND THE PARCELS SHOWN HEREON MAY NOT COMPLY WITH STATE AND LOCAL SUBDIVISION ORDINANCES, AND NO LIABILITY IS ASSUMED FOR THE USE OF THE INFORMATION SHOWN HEREON. R & T CODE SEC. 327, 408.3, ETC.

N1/2 SEC.34, T.19S., R.25E., M.D.B.&M.

Tax Area Codes

145-003 152-18

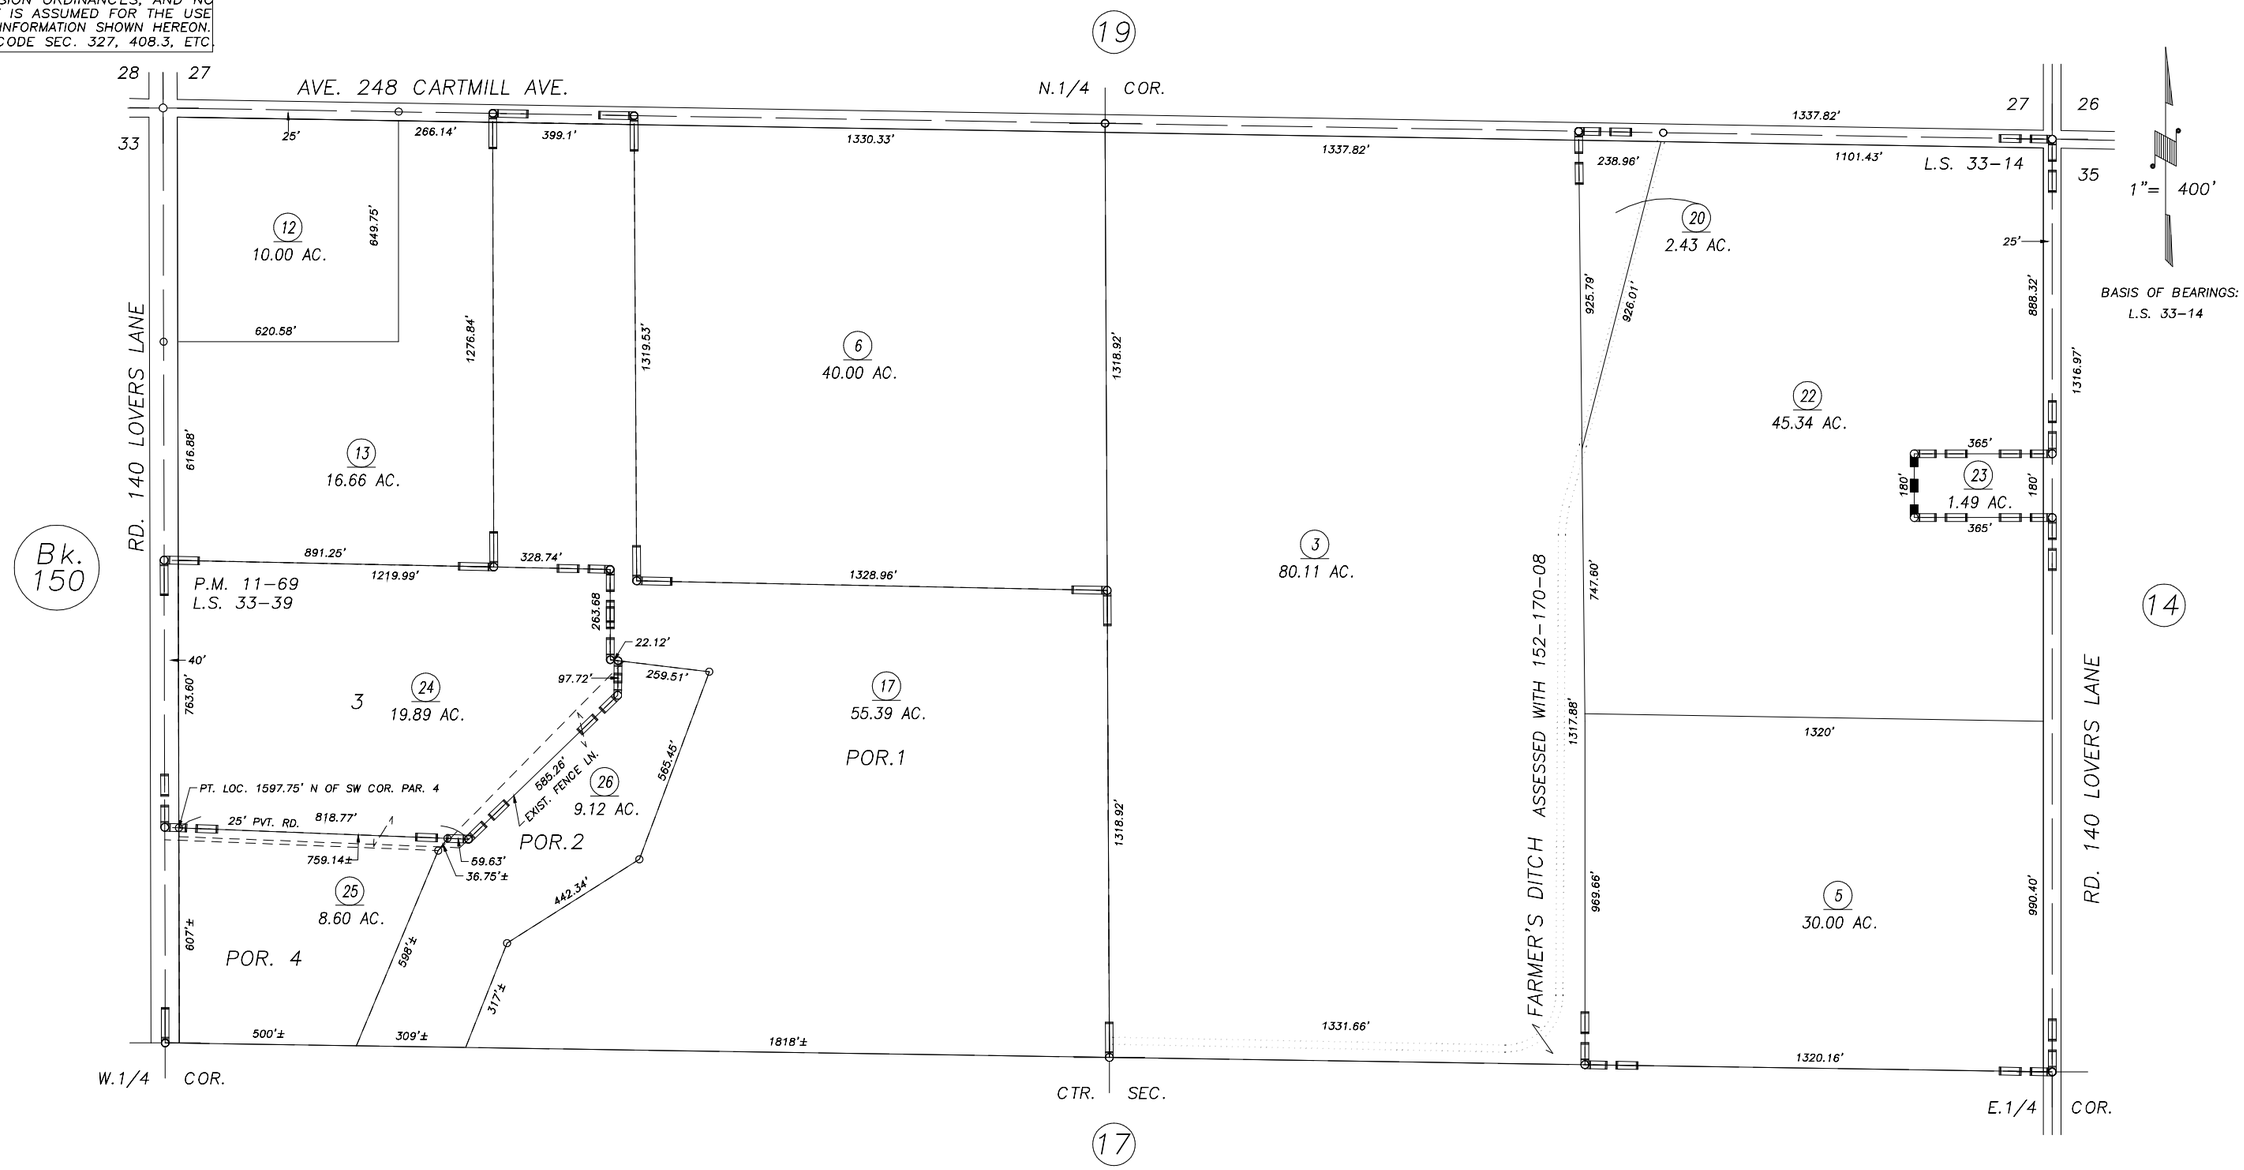

POR. PARCEL MAP 1068, P.M. 11-69
RECORD OF SURVEY, L.S. 33-14
RECORD OF SURVEY, L.S. 33-39

CITY OF VISALIA
ASSESSOR'S MAPS BK.152 , PG.18
COUNTY OF TULARE, CALIFORNIA, U.S.A.

NOTE: Assessor's Parcel Numbers Shown in Circles (1)
Assessor's Block Numbers Shown in Ellipses (123)

REVISION	DATE	TECH
2015-0072524	02/02/2016	GL