DISCLAIMER

THIS MAP WAS PREPARED FOR LOCAL PROPERTY ASSESSMENT PURPOSES ONLY. THE PARCELS SHOWN HEREON MAY NOT COMPLY WITH STATE AND LOCAL SUBDIVISION ORDINANCES. NO LIABILITY IS ASSUMED FOR THE USE OF THE INFORMATION HEREON.

REVISED: 03/08/2011
REASON: RICE DITCH APN
CAD TECH: LLB

N½ SEC. 30. T.19S., R.26E., M. D. B. & M.

TAX CODE AREA 121-001

153-07

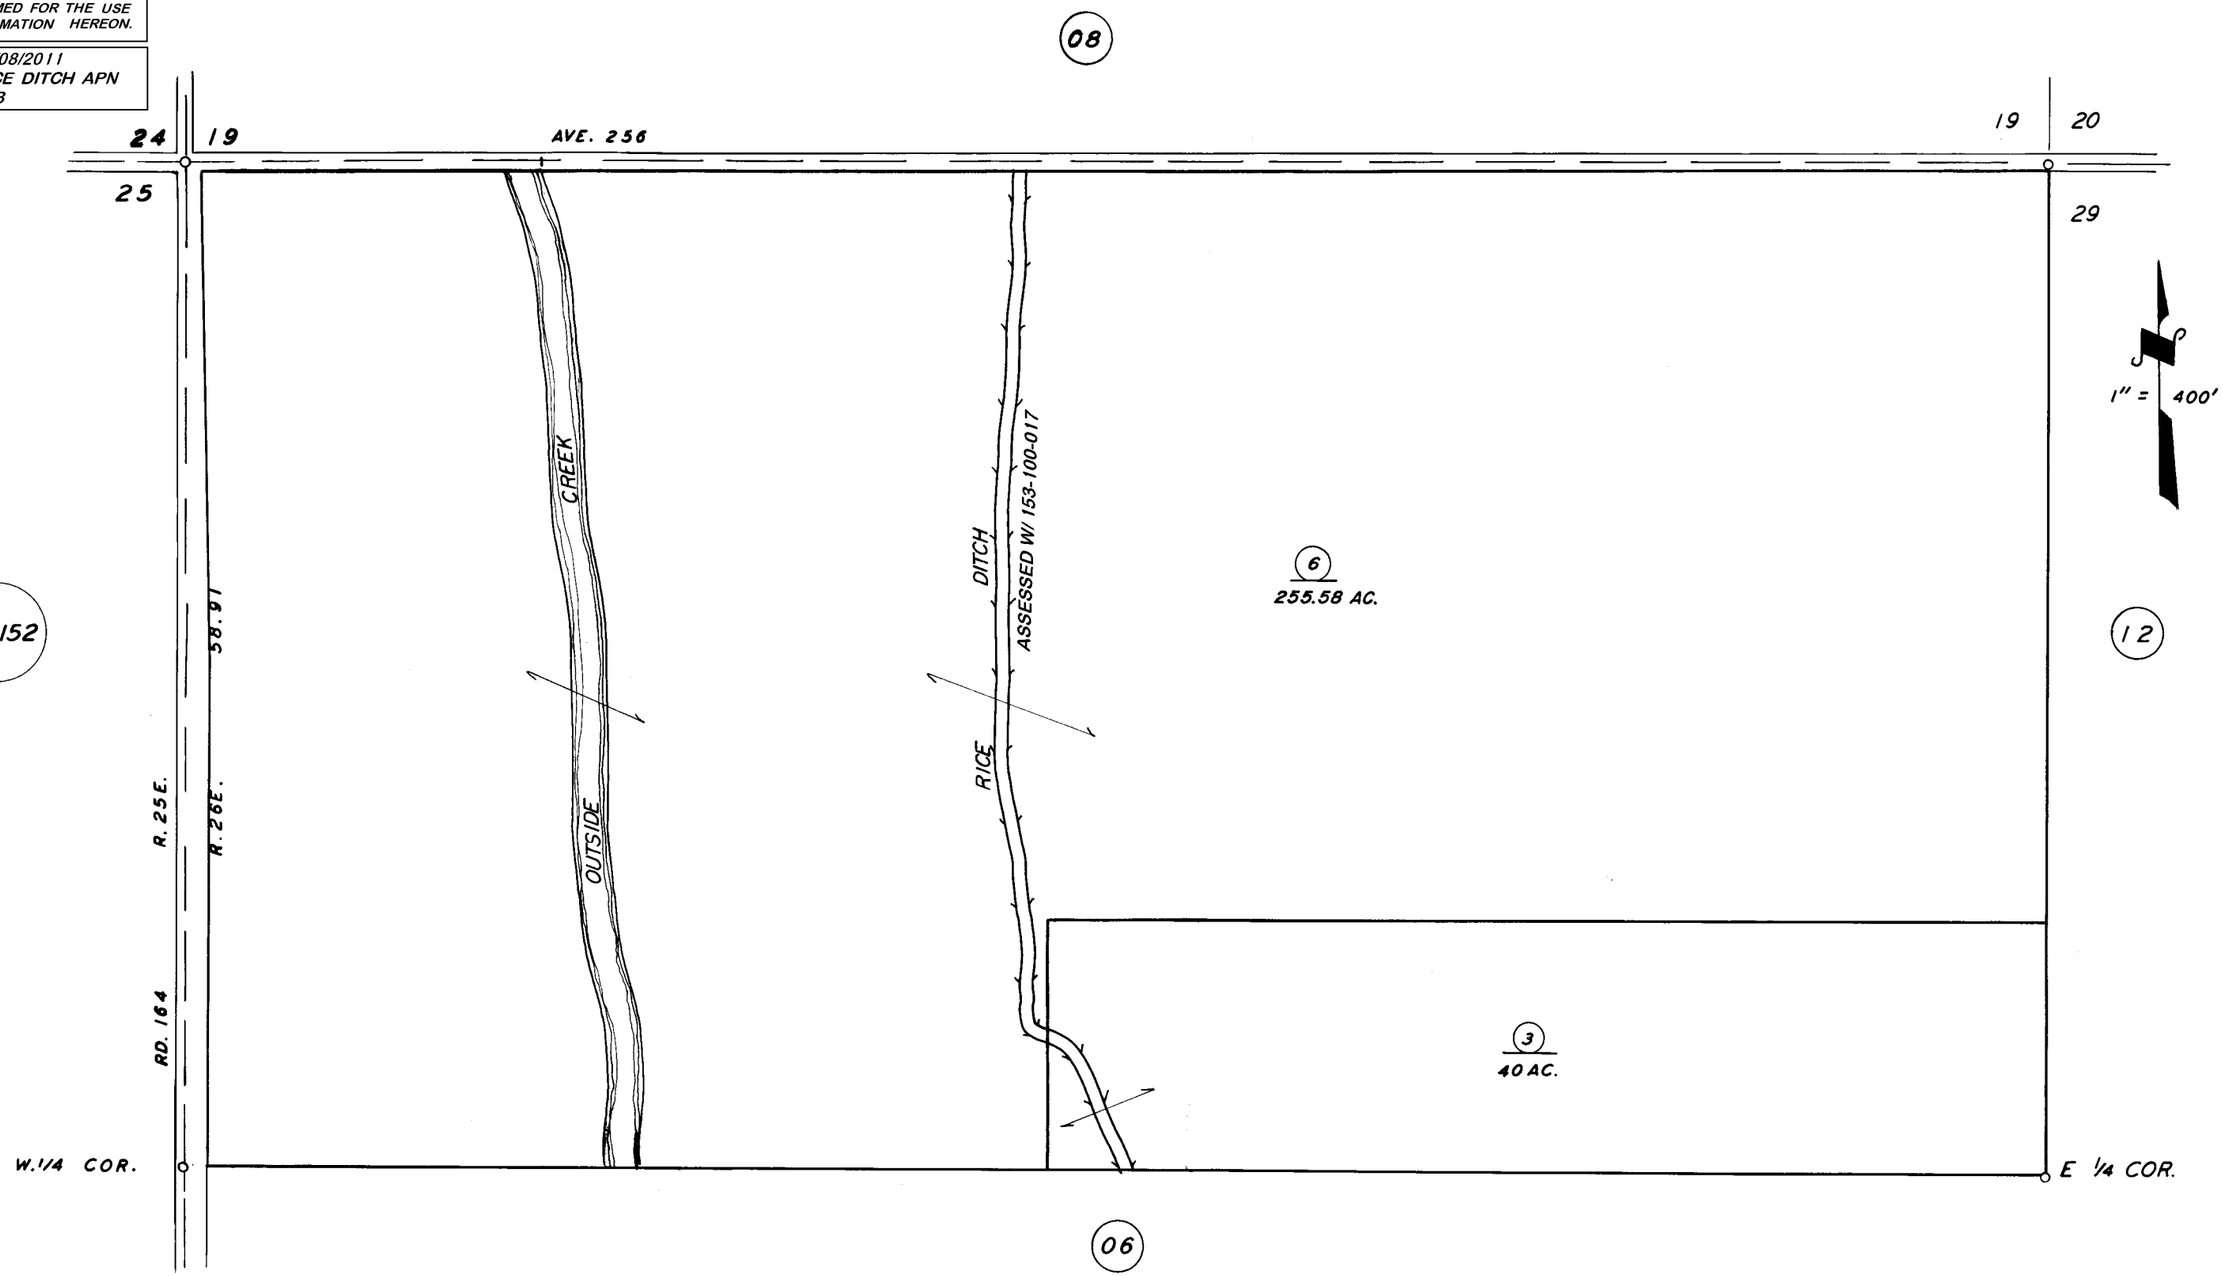

VICINITY OF FARMERSVILLE
ASSESSOR'S MAPS BK. 153, PG. 07.
COUNTY OF TULARE, CALIF.

NOTE — ASSESSOR'S BLOCK NUMBERS SHOWN IN ELLIPSES
ASSESSOR'S PARCEL NUMBERS SHOWN IN CIRCLES