# N1/2 SEC.20, T.19S., R.26E., M.D.B.&M.

Tax Area Codes 153–10
121–001
121–002

**DISCLAIMER**

THIS MAP WAS PREPARED FOR LOCAL PROPERTY ASSESSMENT PURPOSES ONLY AND THE PARCELS SHOWN HEREON MAY NOT COMPLY WITH STATE AND LOCAL SUBDIVISION ORDINANCES, AND NO LIABILITY IS ASSUMED FOR THE USE OF THE INFORMATION SHOWN HEREON.

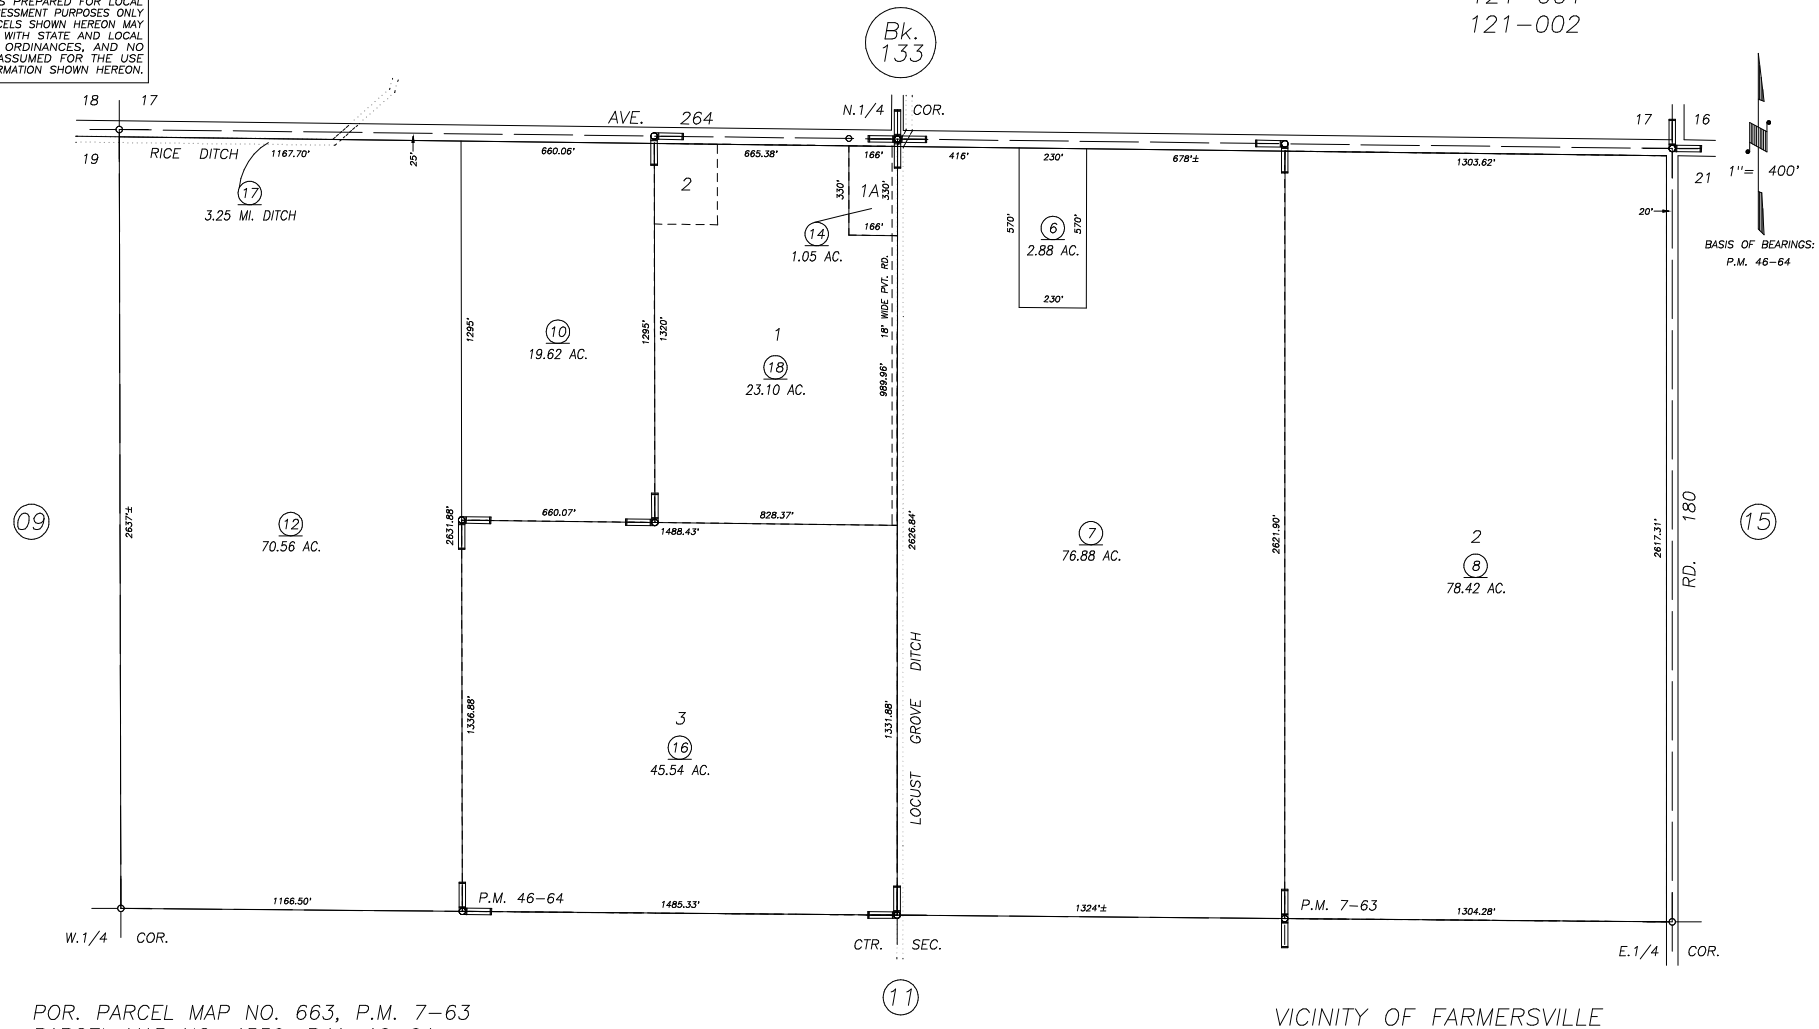


POR. PARCEL MAP NO. 663, P.M. 7–63
PARCEL MAP NO. 4559, P.M. 46–64
POR. RECORD OF SURVEY, L.S. 5–22 (ALL SEC.20 ETC.)

VICINITY OF FARMERSVILLE
ASSESSOR'S MAPS BK. 153 , PG. 10
COUNTY OF TULARE, CALIFORNIA, U.S.A.

NOTE: Assessor's Parcel Numbers Shown in Circles (1)
Assessor's Block Numbers Shown in Ellipses (123)

| REVISION | DATE | TECH |
|---|---|---|
| 2008–0084821 | 05/09/2014 | ASG |