DISCLAIMER

THIS MAP WAS PREPARED FOR LOCAL PROPERTY ASSESSMENT PURPOSES ONLY. THE PARCELS SHOWN HEREON MAY NOT COMPLY WITH STATE AND LOCAL SUBDIVISION ORDINANCES. NO LIABILITY IS ASSUMED FOR THE USE OF THE INFORMATION HEREON.

REVISED: 12/7/2010
REASON: 2007-0056210
CAD TECH: JLC

S1/2 SEC. 21. T.19S., R.26E., M. D. B. & M.

TAX CODE AREA 153-14

121-002
86-004
86-001

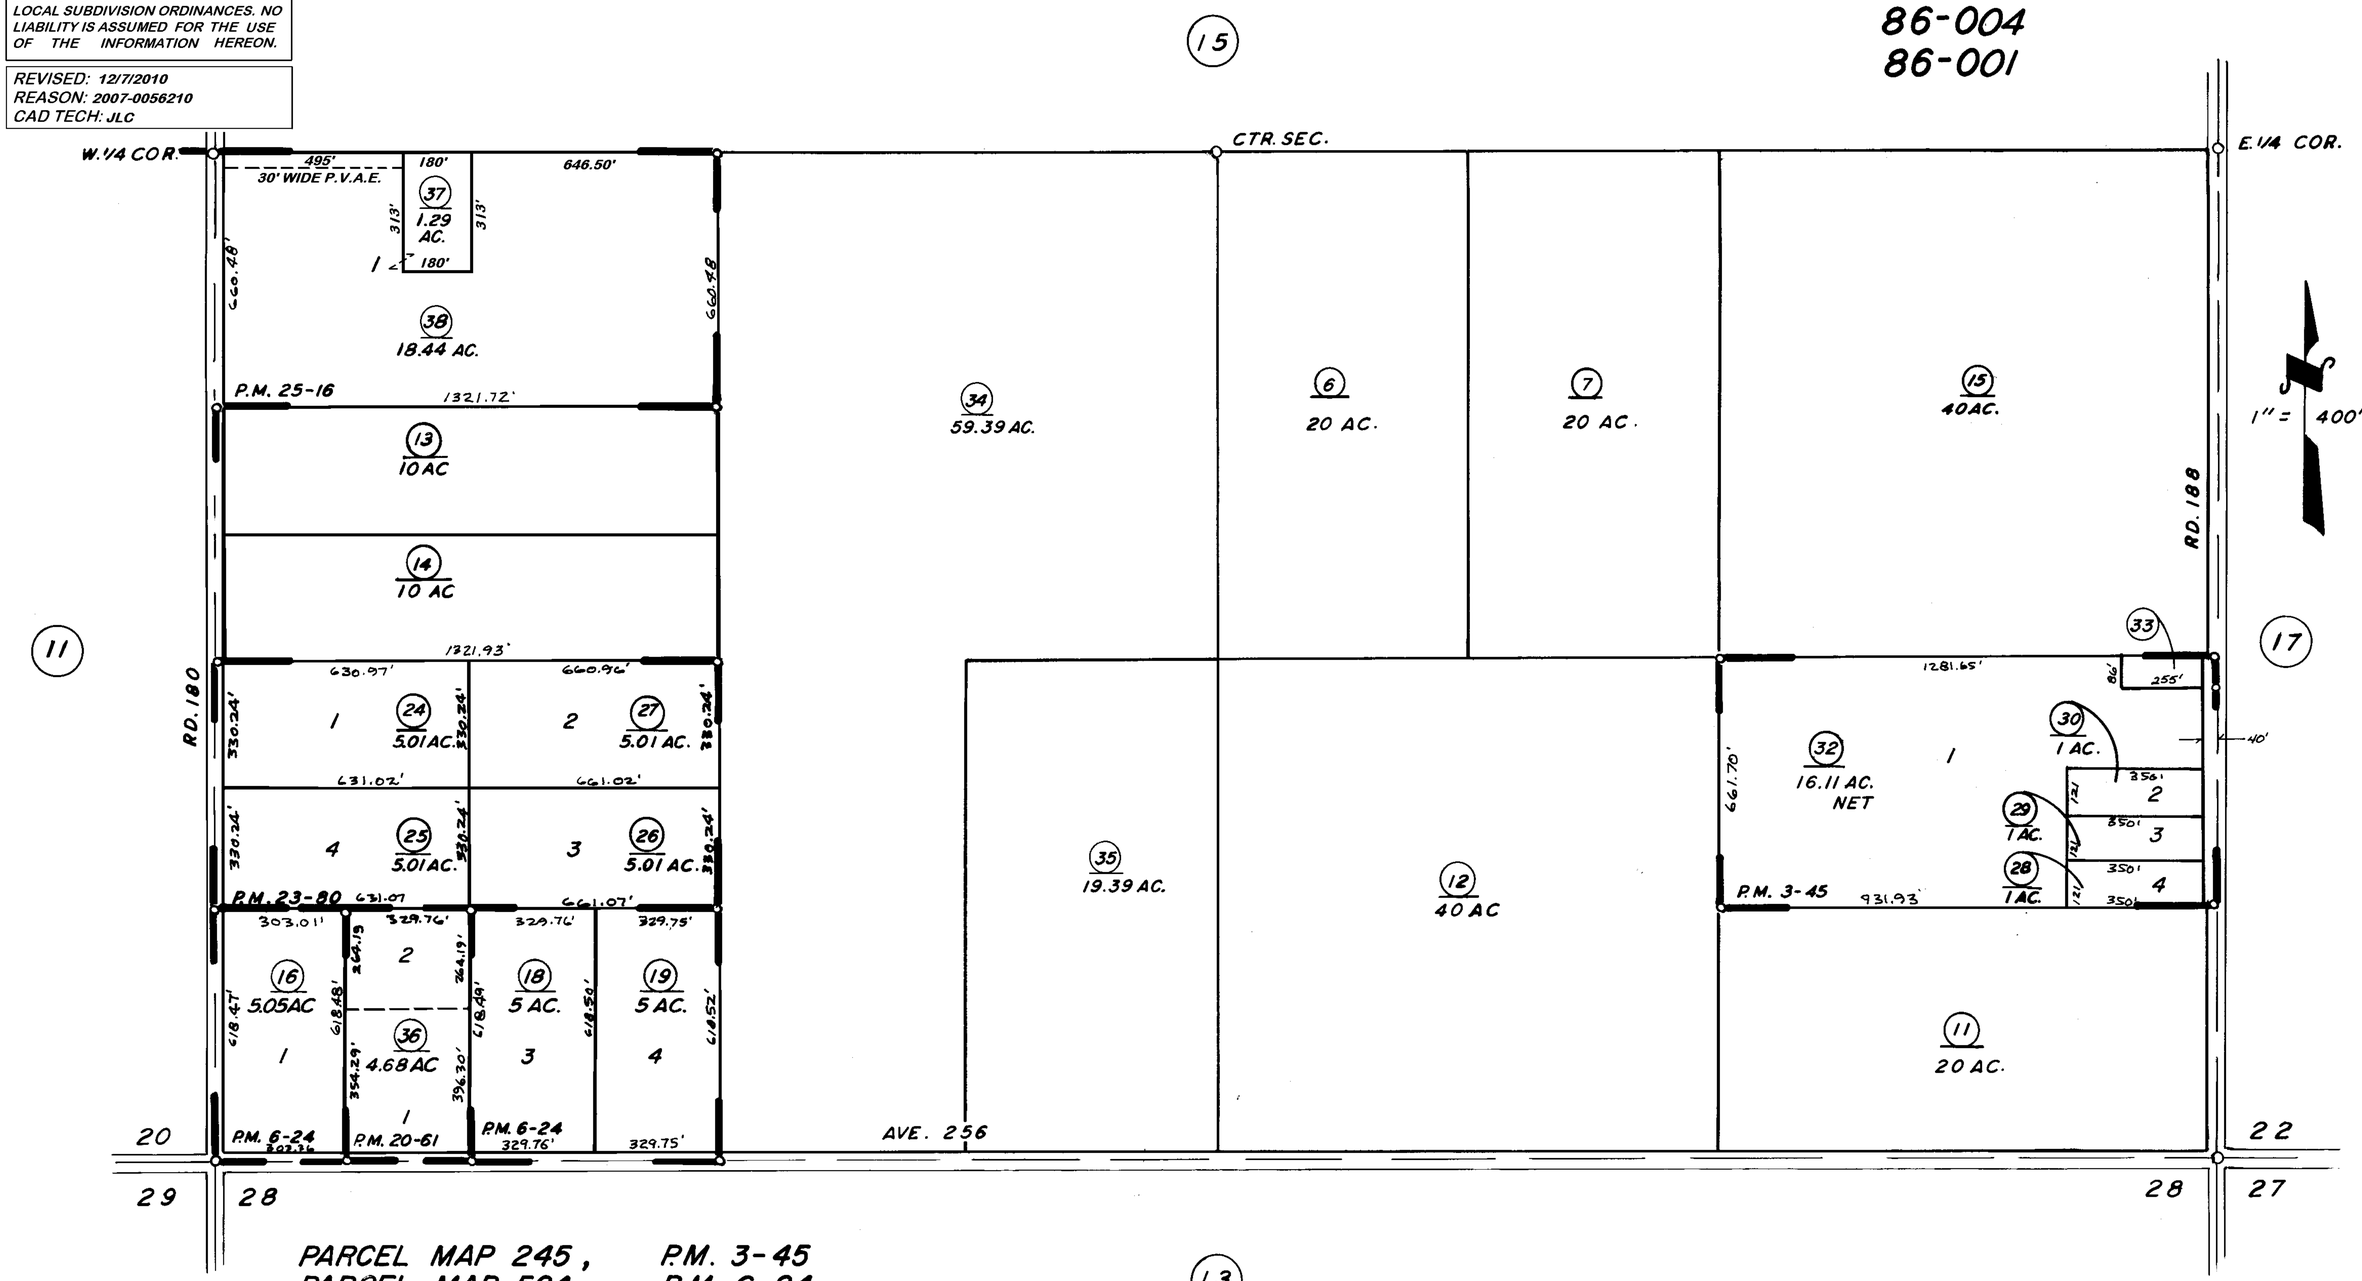

PARCEL MAP 245, P.M. 3-45
PARCEL MAP 524, P.M. 6-24
PARCEL MAP 1960, P.M. 20-61
PARCEL MAP 2279, P.M. 23-80
POR. PARCEL MAP 2415, P.M. 25-16

13

ASSESSOR'S MAPS BK. 153, PG. 14.
COUNTY OF TULARE, CALIF.

NOTE — ASSESSOR'S BLOCK NUMBERS SHOWN IN ELLIPSES
ASSESSOR'S PARCEL NUMBERS SHOWN IN CIRCLES