DISCLAIMER

THIS MAP WAS PREPARED FOR LOCAL PROPERTY ASSESSMENT PURPOSES ONLY. THE PARCELS SHOWN HEREON MAY NOT COMPLY WITH STATE AND LOCAL SUBDIVISION ORDINANCES. NO LIABILITY IS ASSUMED FOR THE USE OF THE INFORMATION HEREON.

REVISED: 04/23/2014
REASON: 2013-0074130
CAD TECH: LLB

S½ OF NW¼ SEC. 34, T.19S., R.24E., M.D.B.&M.

TAX CODE AREA **164-02**

149-003

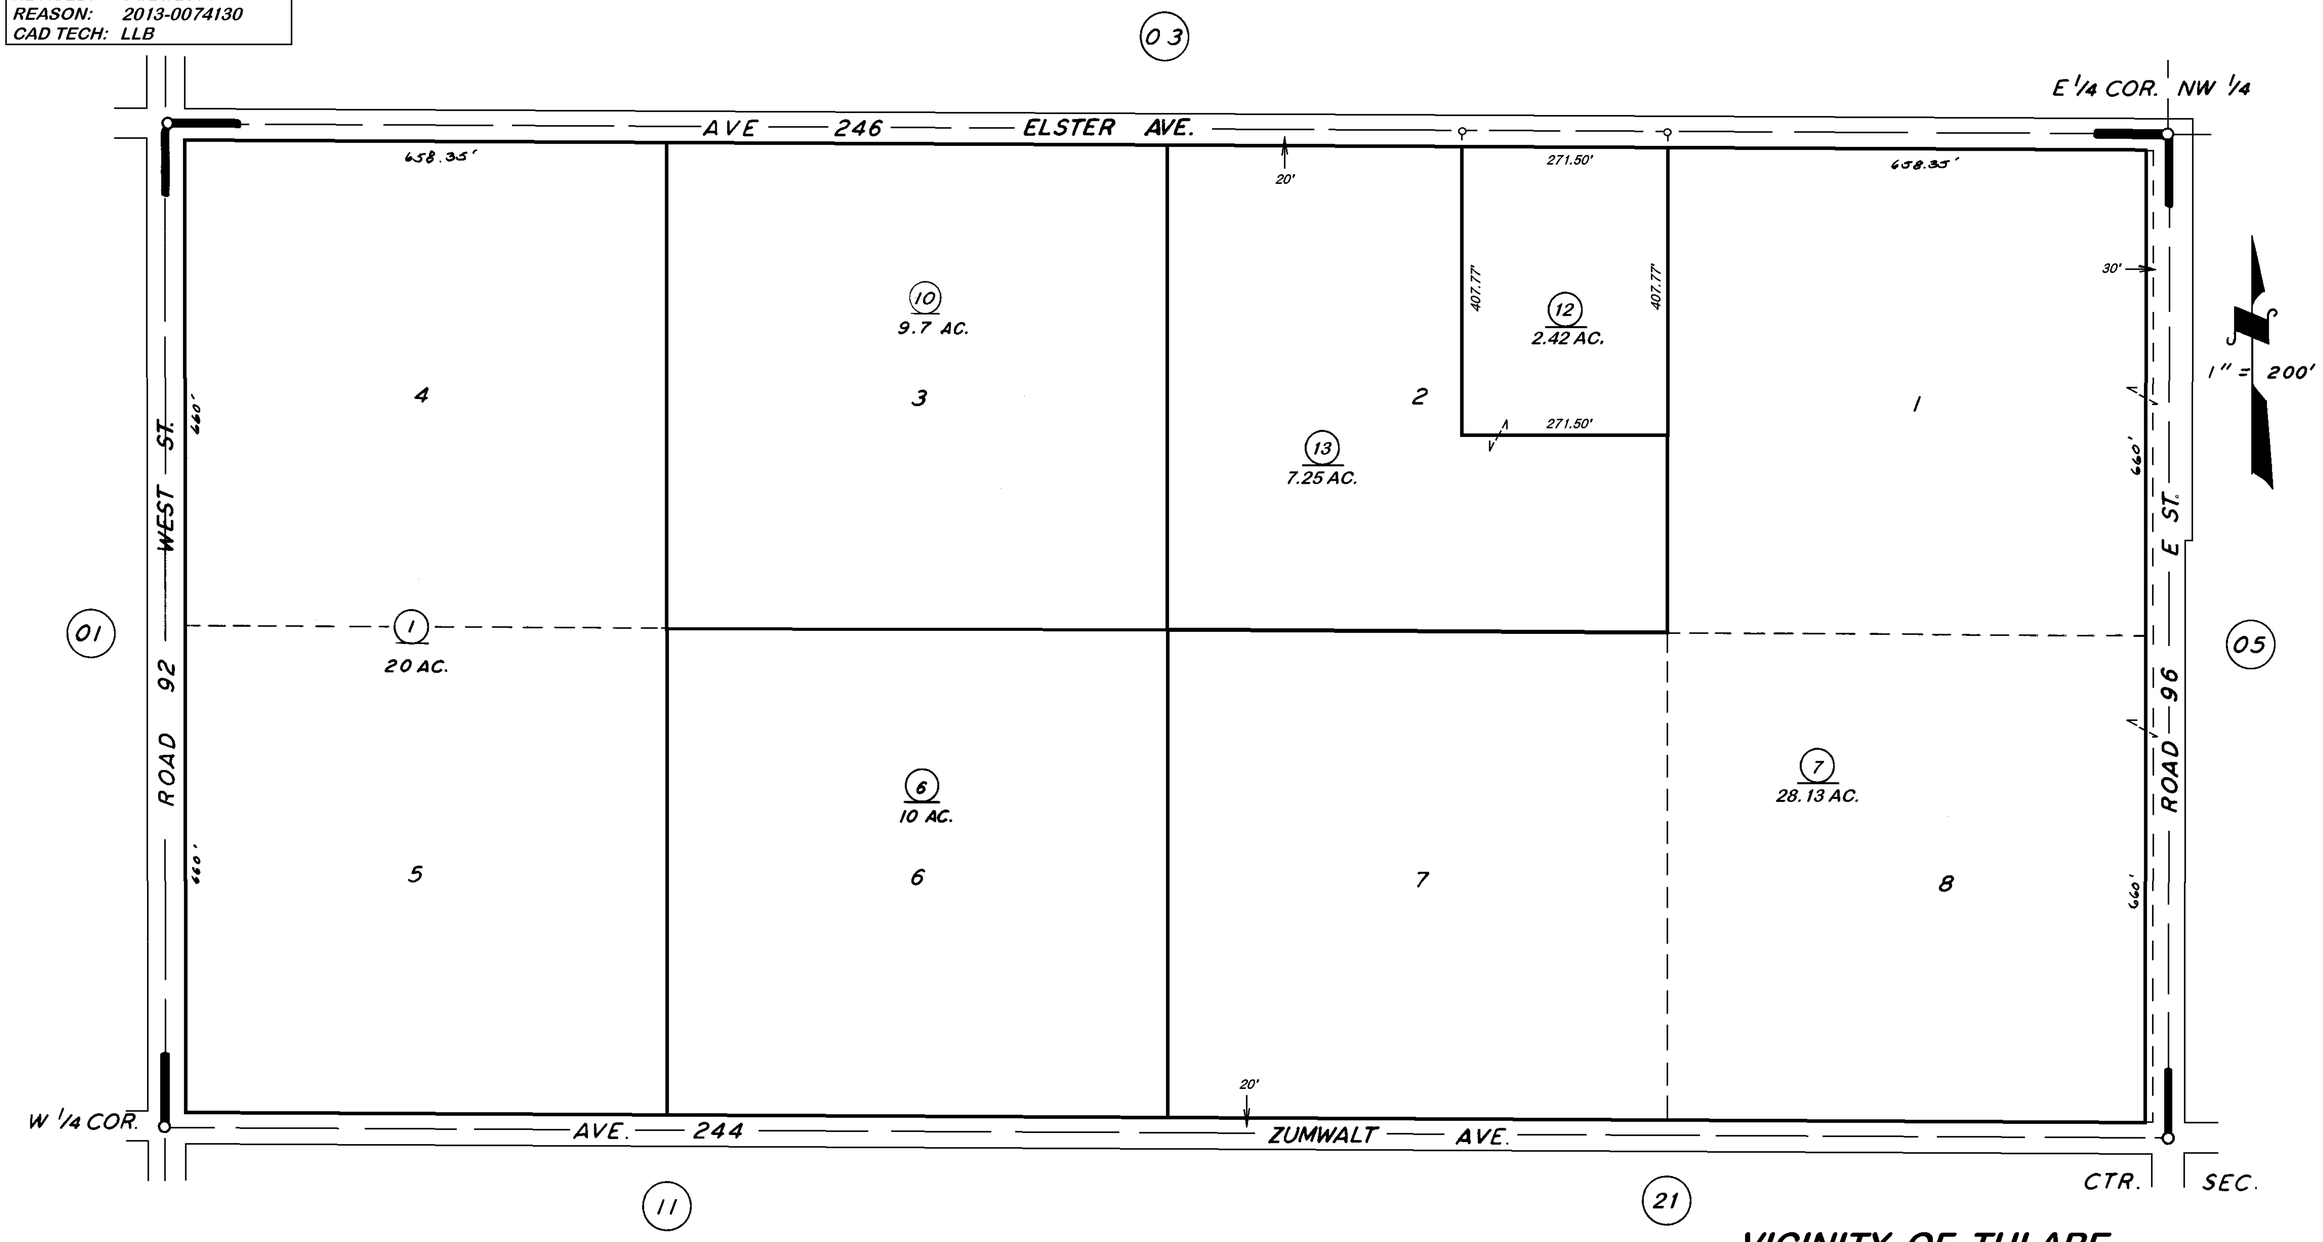

POR. THOMPSON COL., R.M. 7-39.

VICINITY OF TULARE
ASSESSOR'S MAPS BK. 164, PG. 02.
COUNTY OF TULARE, CALIF.

NOTE — ASSESSOR'S BLOCK NUMBERS SHOWN IN ELLIPSES
ASSESSOR'S PARCEL NUMBERS SHOWN IN CIRCLES