DISCLAIMER

THIS MAP WAS PREPARED FOR LOCAL PROPERTY ASSESSMENT PURPOSES ONLY. THE PARCELS SHOWN HEREON MAY NOT COMPLY WITH STATE AND LOCAL SUBDIVISION ORDINANCES. NO LIABILITY IS ASSUMED FOR THE USE OF THE INFORMATION HEREON.

REVISED: 12/10/2008
REASON: CORR. ALLEY ABAND.
CAD TECH: JLC

POR. SE 1/4 OF SE 1/4 SEC. 34, T.19S., R.24E., M.D.B.&M.

TAX CODE AREA **164-08**
005-089

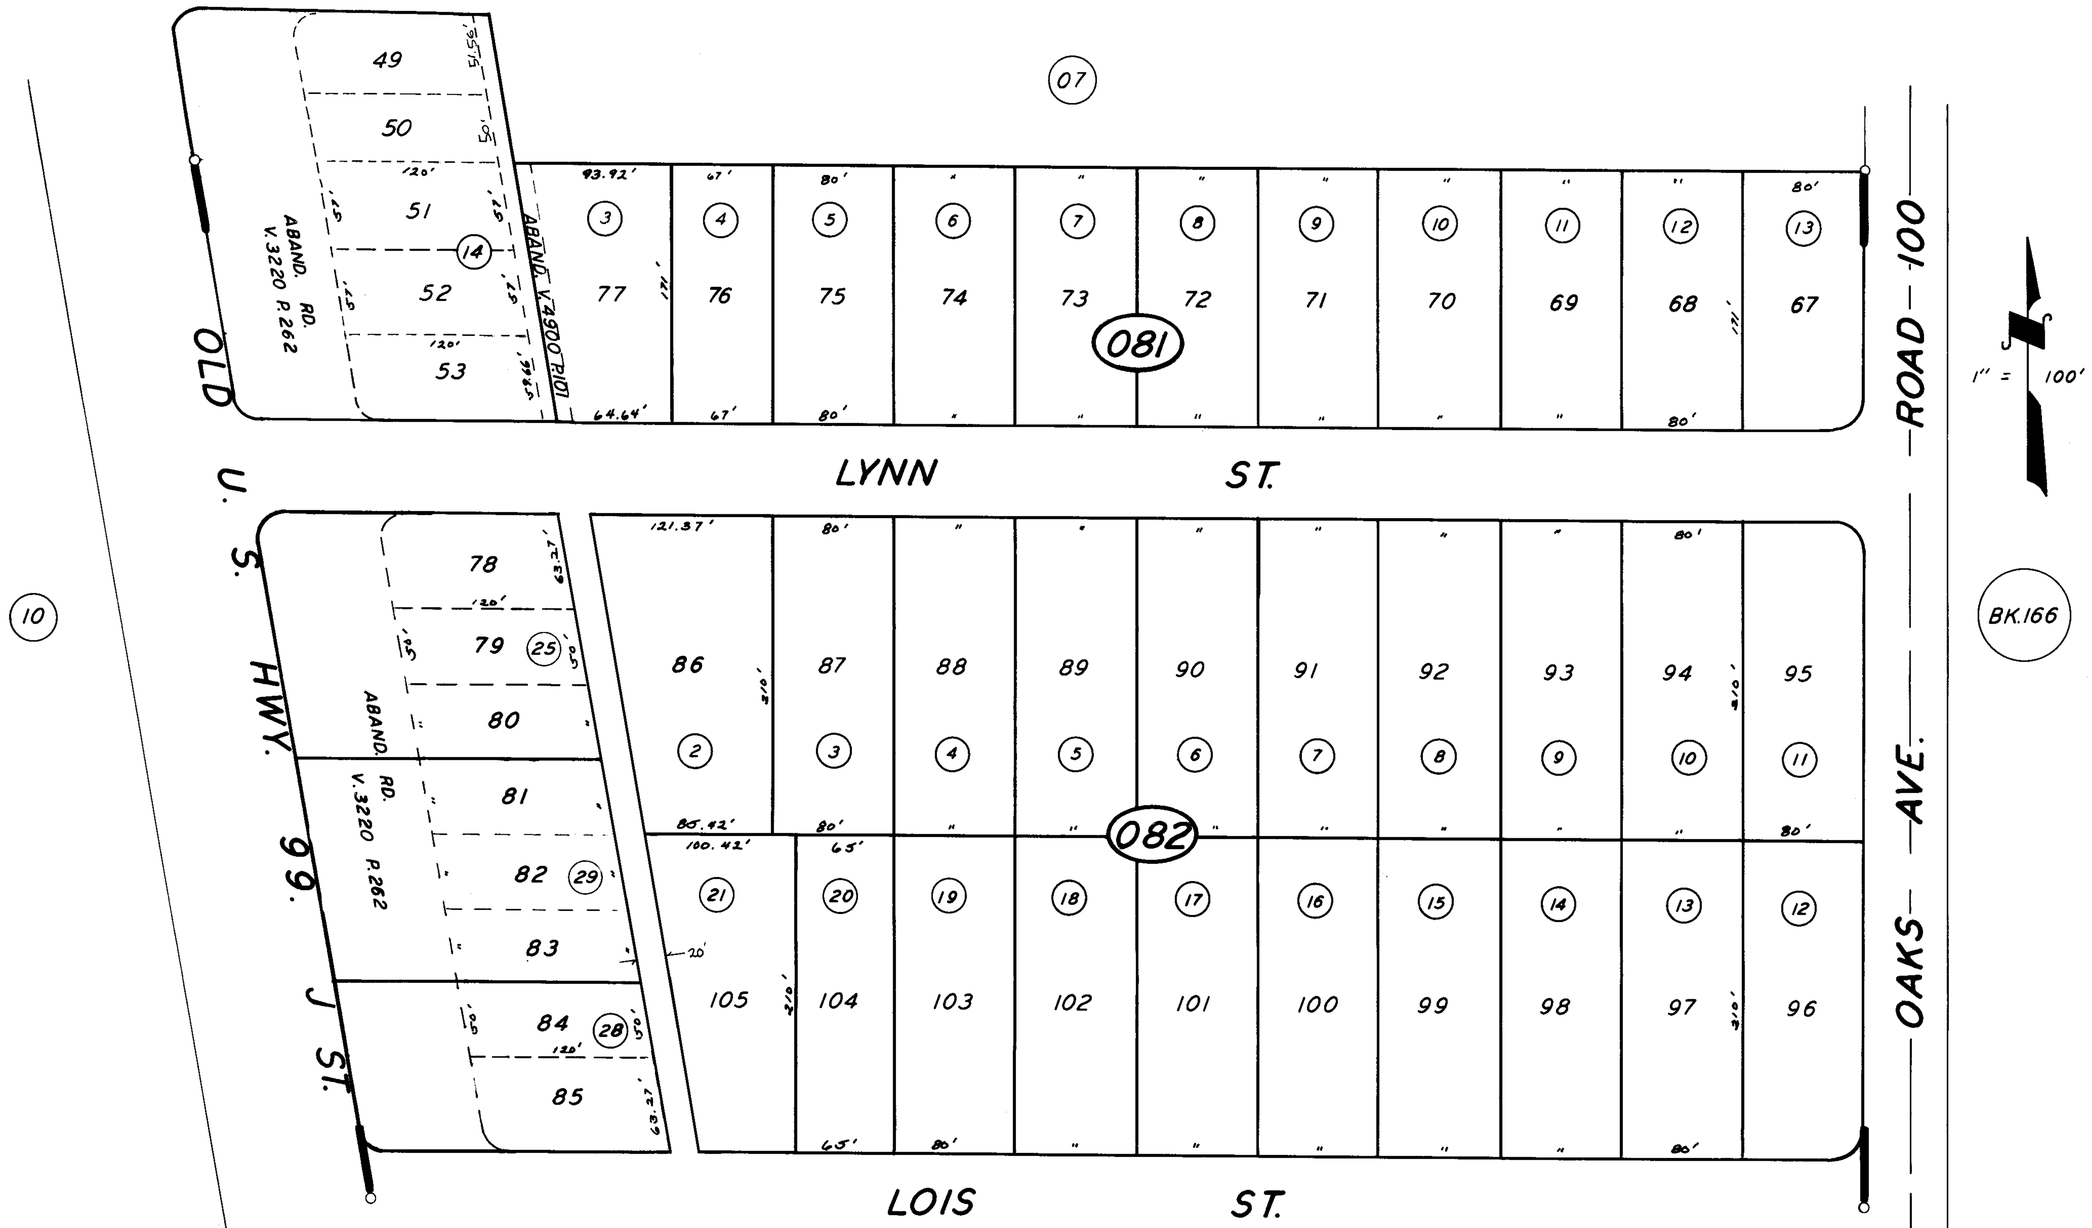

POR. TRACT 48, R.M. 19-98.

ASSESSOR'S MAPS BK. 164, PG. 08.

COUNTY OF TULARE, CALIF.

NOTE — ASSESSOR'S BLOCK NUMBERS SHOWN IN ELLIPSES
ASSESSOR'S PARCEL NUMBERS SHOWN IN CIRCLES