DISCLAIMER

THIS MAP WAS PREPARED FOR LOCAL PROPERTY ASSESSMENT PURPOSES ONLY AND THE PARCELS SHOWN HEREON MAY NOT COMPLY WITH STATE AND LOCAL SUBDIVISION ORDINANCES, AND NO LIABILITY IS ASSUMED FOR THE USE OF THE INFORMATION SHOWN HEREON.

N1/2 OF SE1/4 SEC.35, T.19S., R.24E., M.D.B.&M.

Tax Area Code 166–02

005–017
005–067
005–107

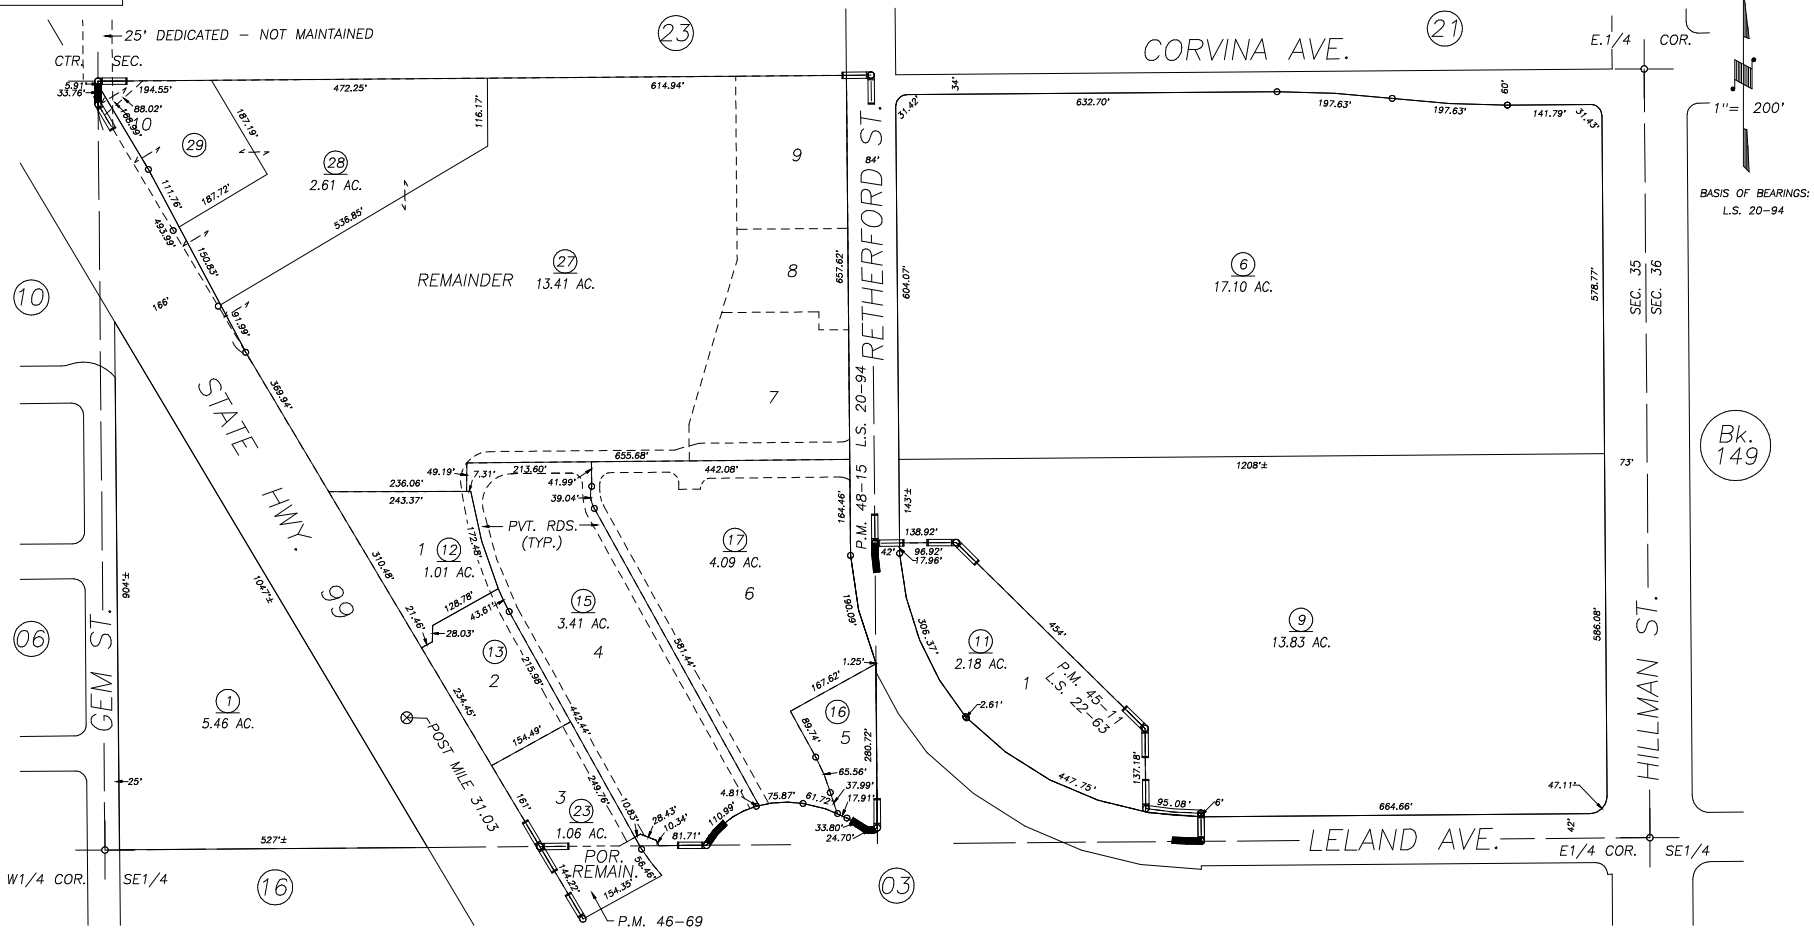

POR. RECORD OF SURVEY, L.S. 20–94
POR. RECORD OF SURVEY, L.S. 22–63
POR. PARCEL MAP NO. 4406, P.M. 45–11
POR. PARCEL MAP NO. 4564, P.M. 46–69
PARCEL MAP NO. 4710, P.M. 48–15
POR. RECORD OF SURVEY, L.S. 27–69
POR. RECORD OF SURVEY (RD. 108), L.S. 30–25

CITY OF TULARE
ASSESSOR'S MAPS BK. 166 , PG. 02
COUNTY OF TULARE, CALIFORNIA, U.S.A.

NOTE: Assessor's Parcel Numbers Shown in Circles (1)
Assessor's Block Numbers Shown in Elipses (123)

REVISION	DATE	TECH
2013–0039833	11/22/2013	NFL