# S1/2 SEC.4, T.20S., R.24E., M.D.B.&M.

Tax Area Codes 168–02
005–017
005–089
149–003

**DISCLAIMER**

THIS MAP WAS PREPARED FOR LOCAL PROPERTY ASSESSMENT PURPOSES ONLY AND THE PARCELS SHOWN HEREON MAY NOT COMPLY WITH STATE AND LOCAL SUBDIVISION ORDINANCES, AND NO LIABILITY IS ASSUMED FOR THE USE OF THE INFORMATION SHOWN HEREON.

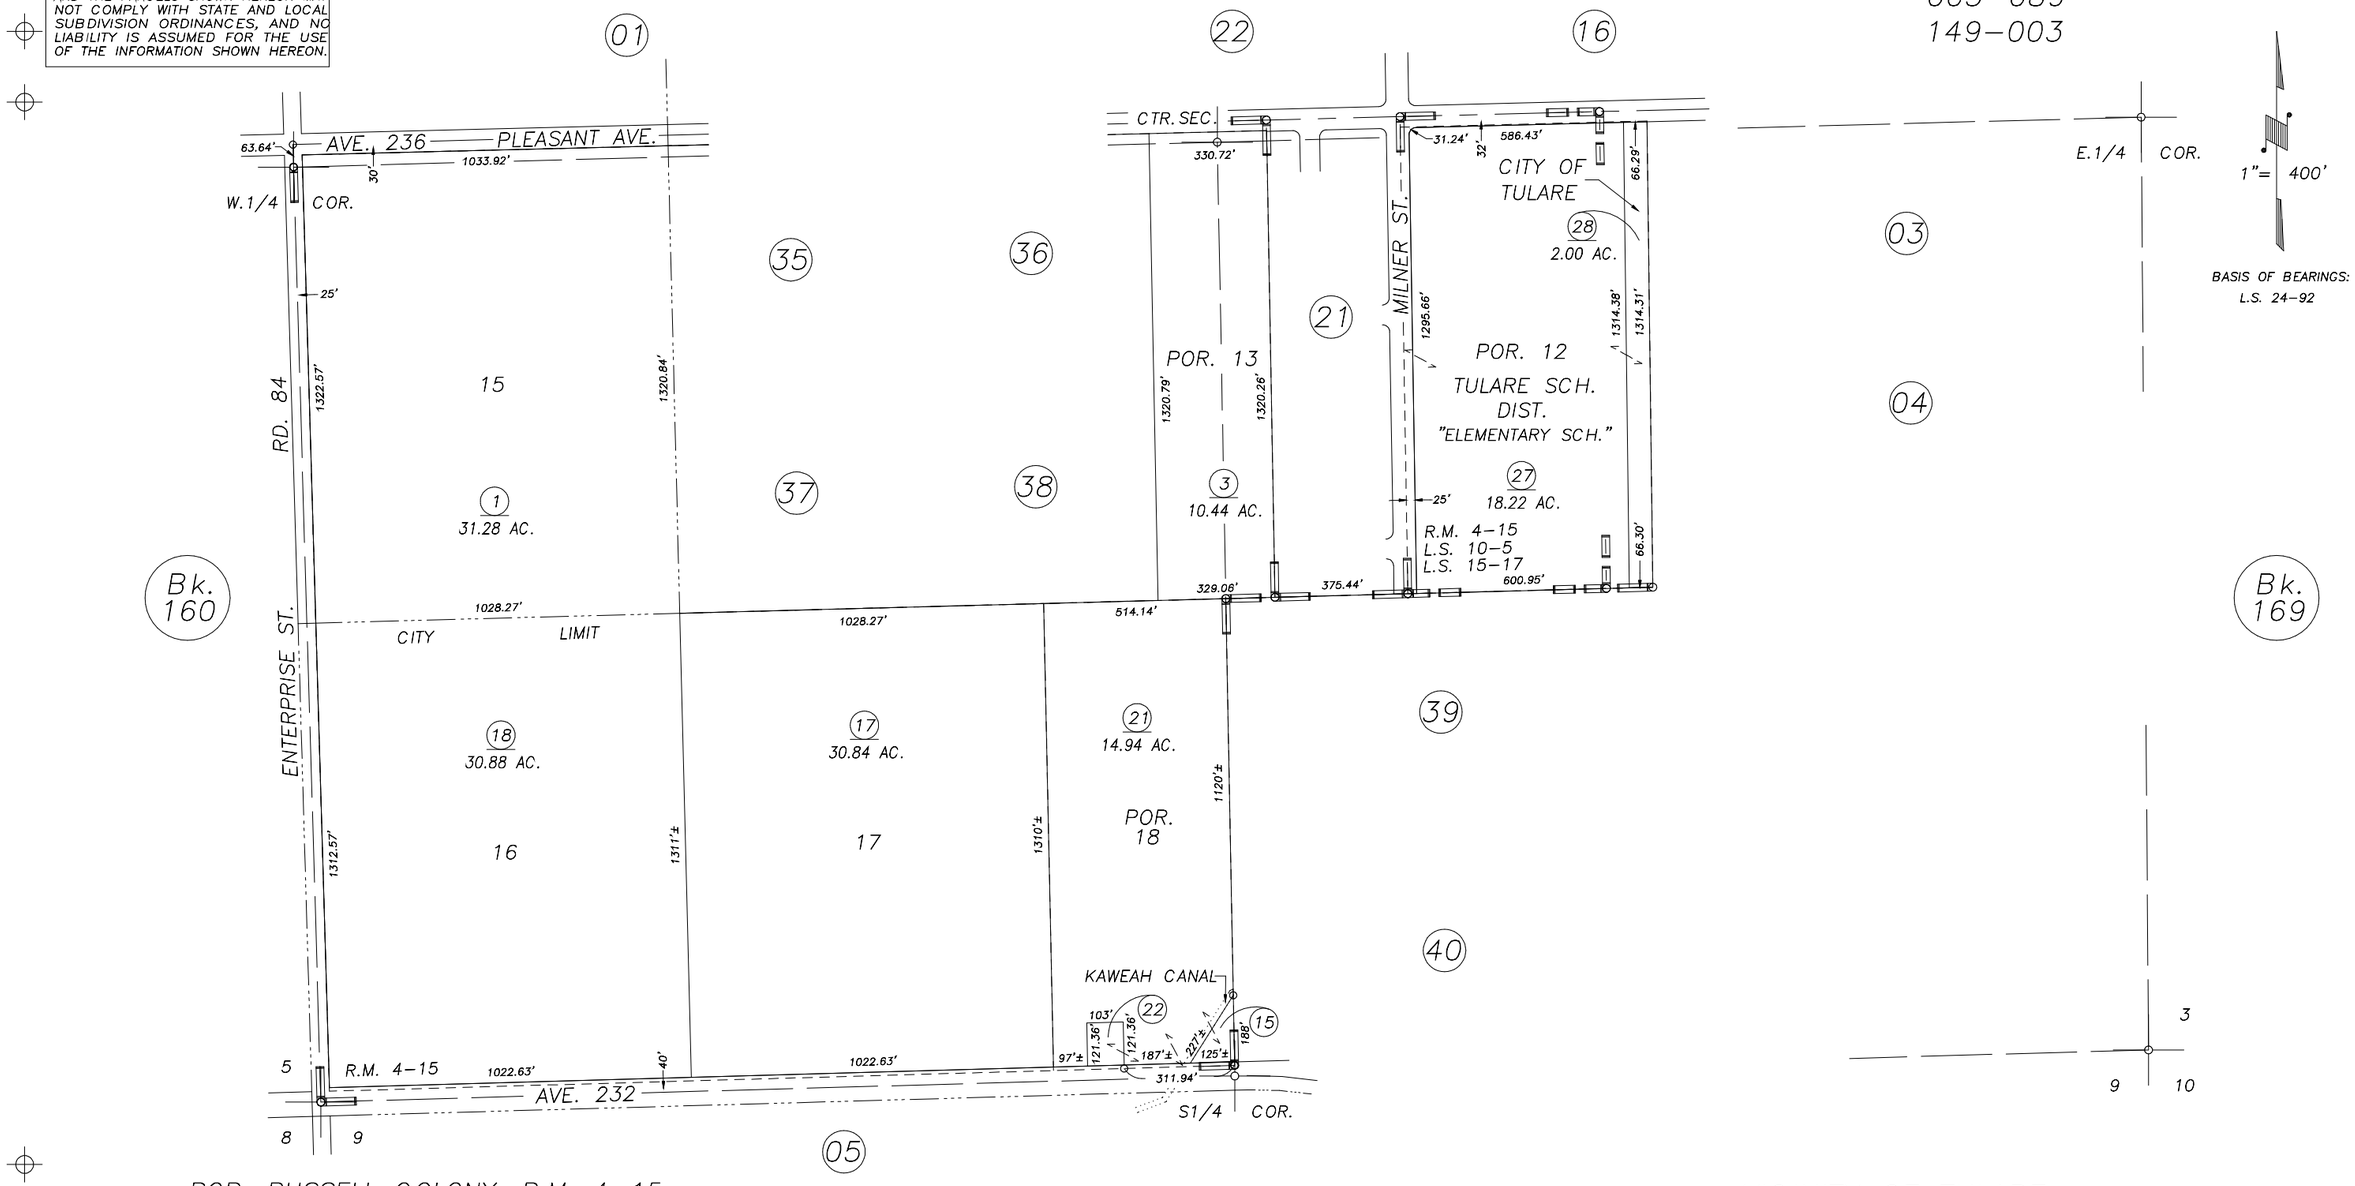


POR. RUSSELL COLONY, R.M. 4–15
RECORD OF SURVEY, L.S. 10–5
RECORD OF SURVEY, L.S. 15–17

VICINITY OF TULARE
ASSESSOR'S MAPS BK.168 , PG.02
COUNTY OF TULARE, CALIFORNIA, U.S.A.

NOTE: Assessor's Parcel Numbers Shown in Circles (1)
Assessor's Block Numbers Shown in Elipses (123)

| REVISION | DATE | TECH |
|---|---|---|
| 2006–0132453 | 05/27/2008 | CBT |