POR. NE¼ OF SE¼ OF SEC. 4, T. 20 S., R. 24 E., M.D.B. & M.

TAX CODE AREA 005-031

168-21

DISCLAIMER

THIS MAP WAS PREPARED FOR LOCAL PROPERTY ASSESSMENT PURPOSES ONLY. THE PARCELS SHOWN HEREON MAY NOT COMPLY WITH STATE AND LOCAL SUBDIVISION ORDINANCES. NO LIABILITY IS ASSUMED FOR THE USE OF THE INFORMATION HEREON.

REVISED: 09/11/2006
REASON: UPDATE ADJ. PG. NO.
CAD TECH: JRS

1" = 100'

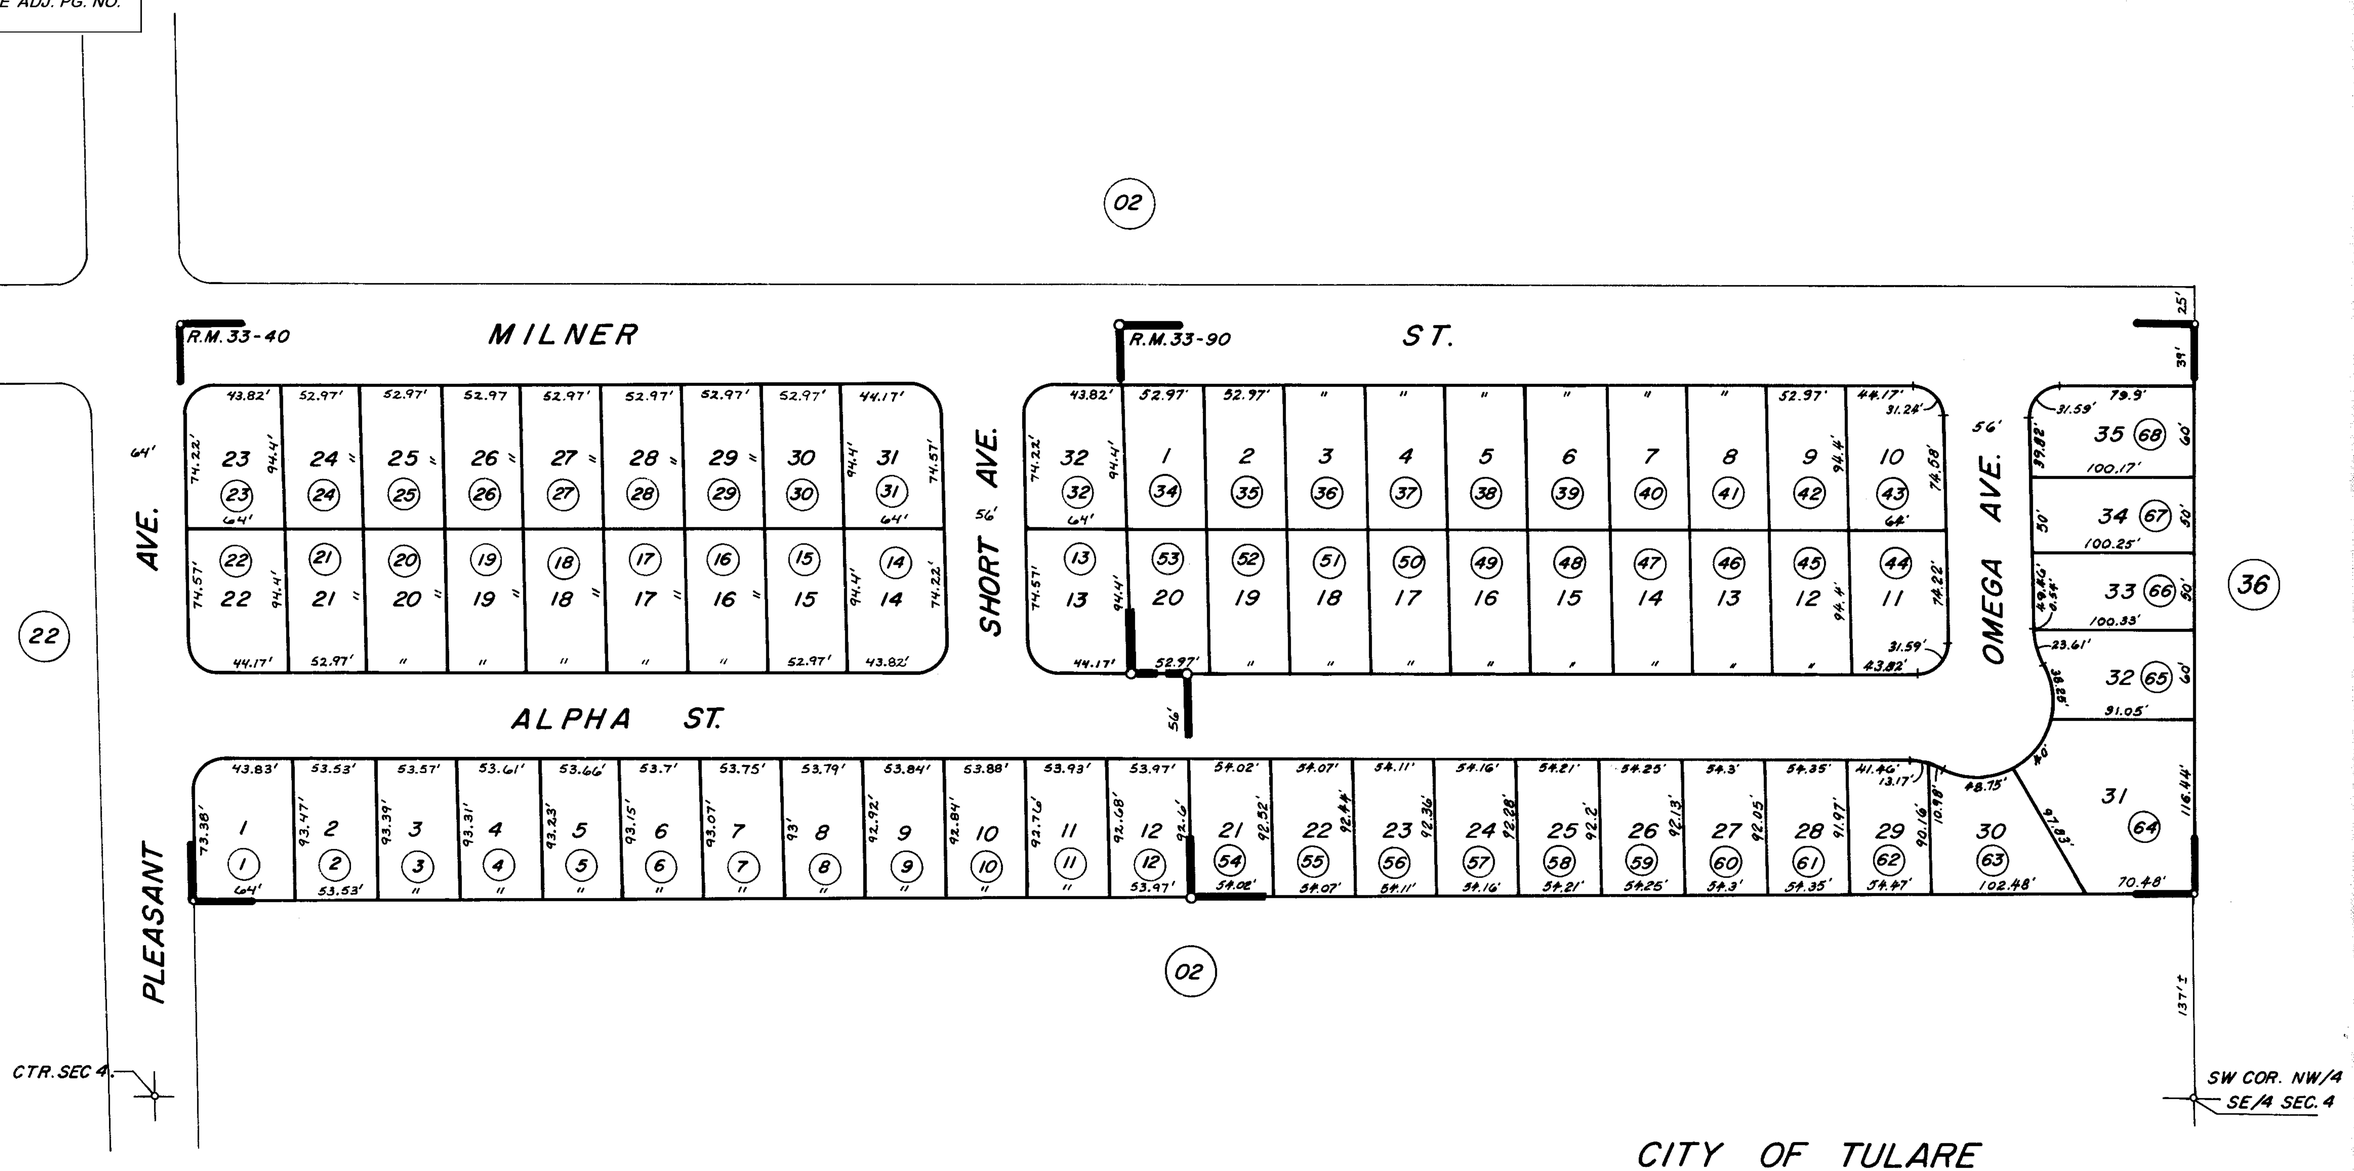

PLEASANT ESTATES NO. 1 R.M. 33-40
PLEASANT ESTATES NO. 2 R.M. 33-90

CITY OF TULARE
ASSESSORS MAPS BK. 168 PG. 21
COUNTY OF TULARE, CA.

NOTE - ASSESSORS BLOCK NUMBERS SHOWN IN ELLIPES
ASSESSORS PARCEL NUMBERS SHOWN IN CIRCLES