DISCLAIMER

THIS MAP WAS PREPARED FOR LOCAL PROPERTY ASSESSMENT PURPOSES ONLY AND THE PARCELS SHOWN HEREON MAY NOT COMPLY WITH STATE AND LOCAL SUBDIVISION ORDINANCES, AND NO LIABILITY IS ASSUMED FOR THE USE OF THE INFORMATION SHOWN HEREON.

POR. N 1/2 SECTION 4, T.20S., R.24E., M.D.B. & M.

Tax Area Code 168–29
5–114

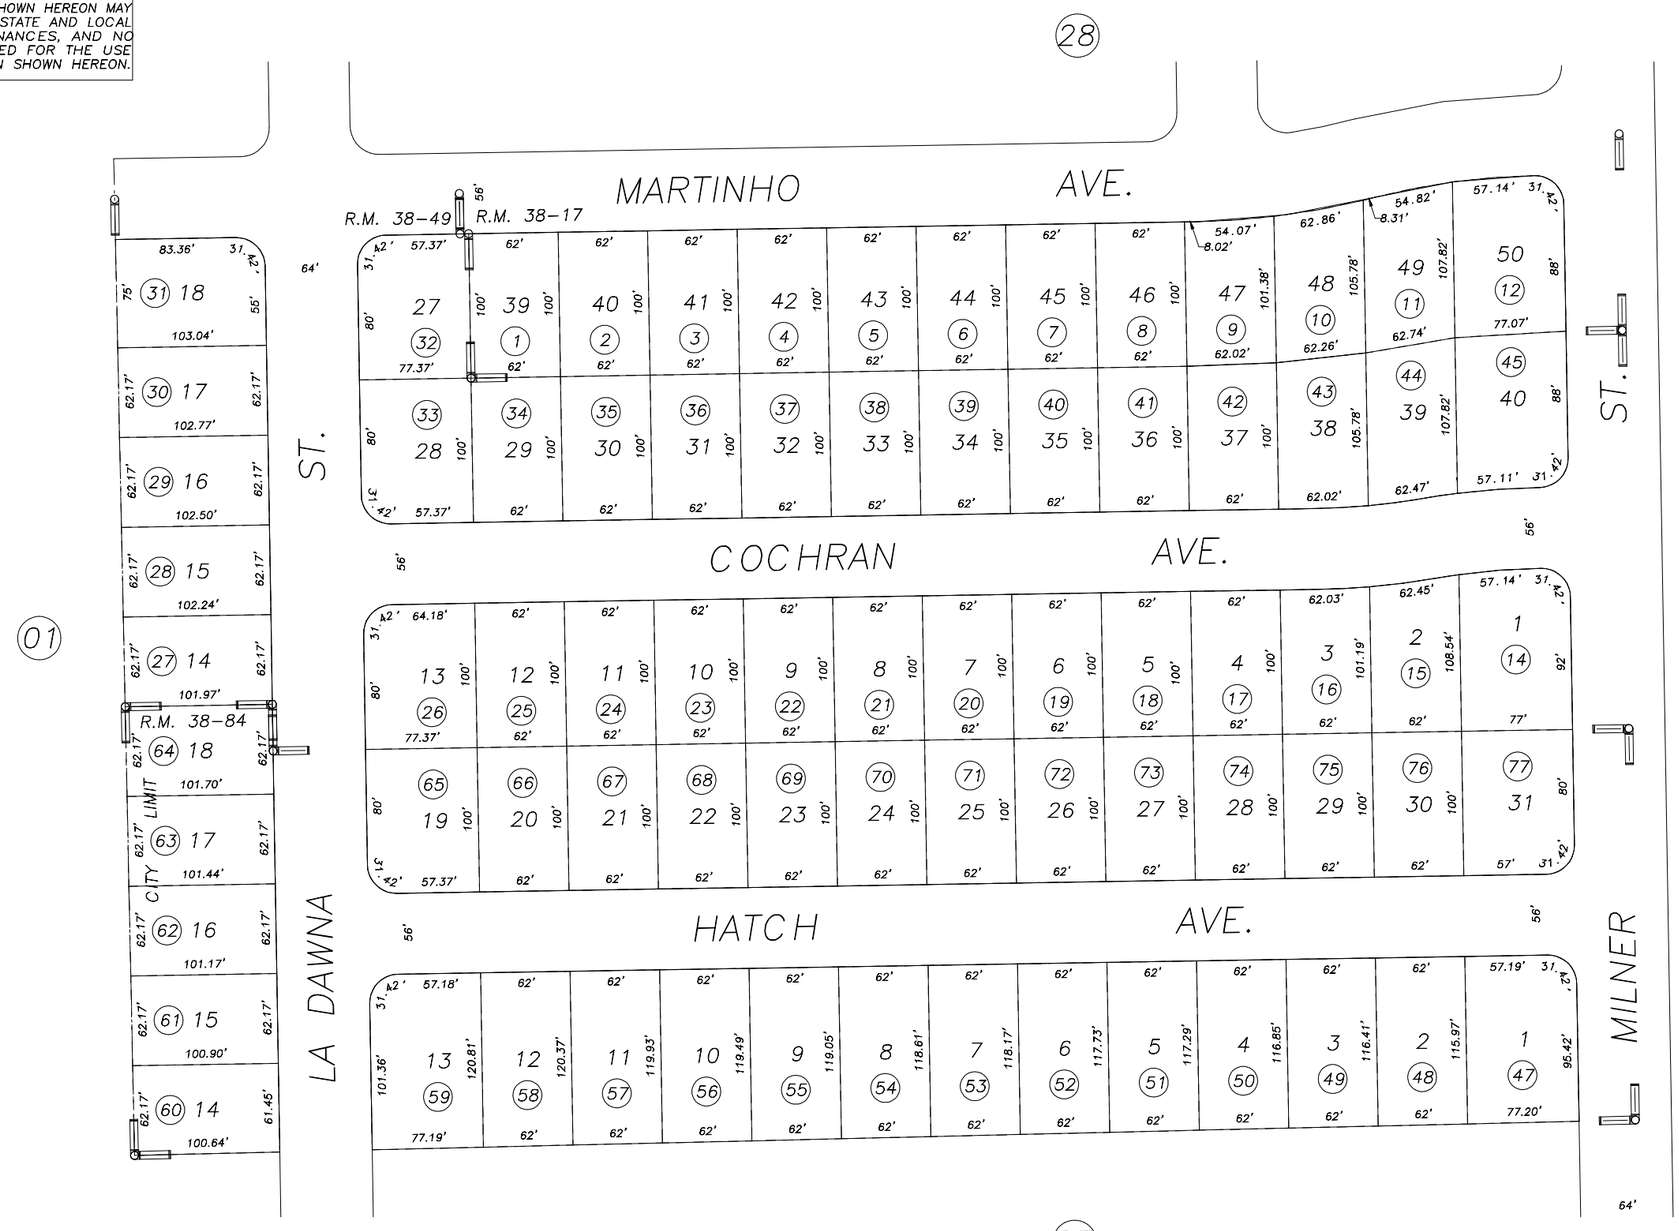

1"= 100'

REVISION	DATE	BY
2000–0064590	5/30/2001	KMS

POR. SIERRA SPRINGS UNIT NO. 1, R.M. 38–17
POR. SIERRA SPRINGS UNIT NO. 2, R.M. 38–49
SIERRA SPRINGS UNIT NO. 3, R.M. 38–84

CITY OF TULARE
ASSESSOR'S MAPS BK. 168 , PG. 29 .
COUNTY OF TULARE, CALIF.

NOTE: Assessor's Block Numbers Shown in Ellipses
Assessor's Parcel Numbers Shown in Circles

01/02