S1/2 OF SW1/4 OF NE1/4 SEC.9, T.20S., R.24E., M.D.B.&M.

Tax Area Codes 168–31
005–017 005–023
005–089 005–121

DISCLAIMER

THIS MAP WAS PREPARED FOR LOCAL PROPERTY ASSESSMENT PURPOSES ONLY AND THE PARCELS SHOWN HEREON MAY NOT COMPLY WITH STATE AND LOCAL SUBDIVISION ORDINANCES, AND NO LIABILITY IS ASSUMED FOR THE USE OF THE INFORMATION SHOWN HEREON.

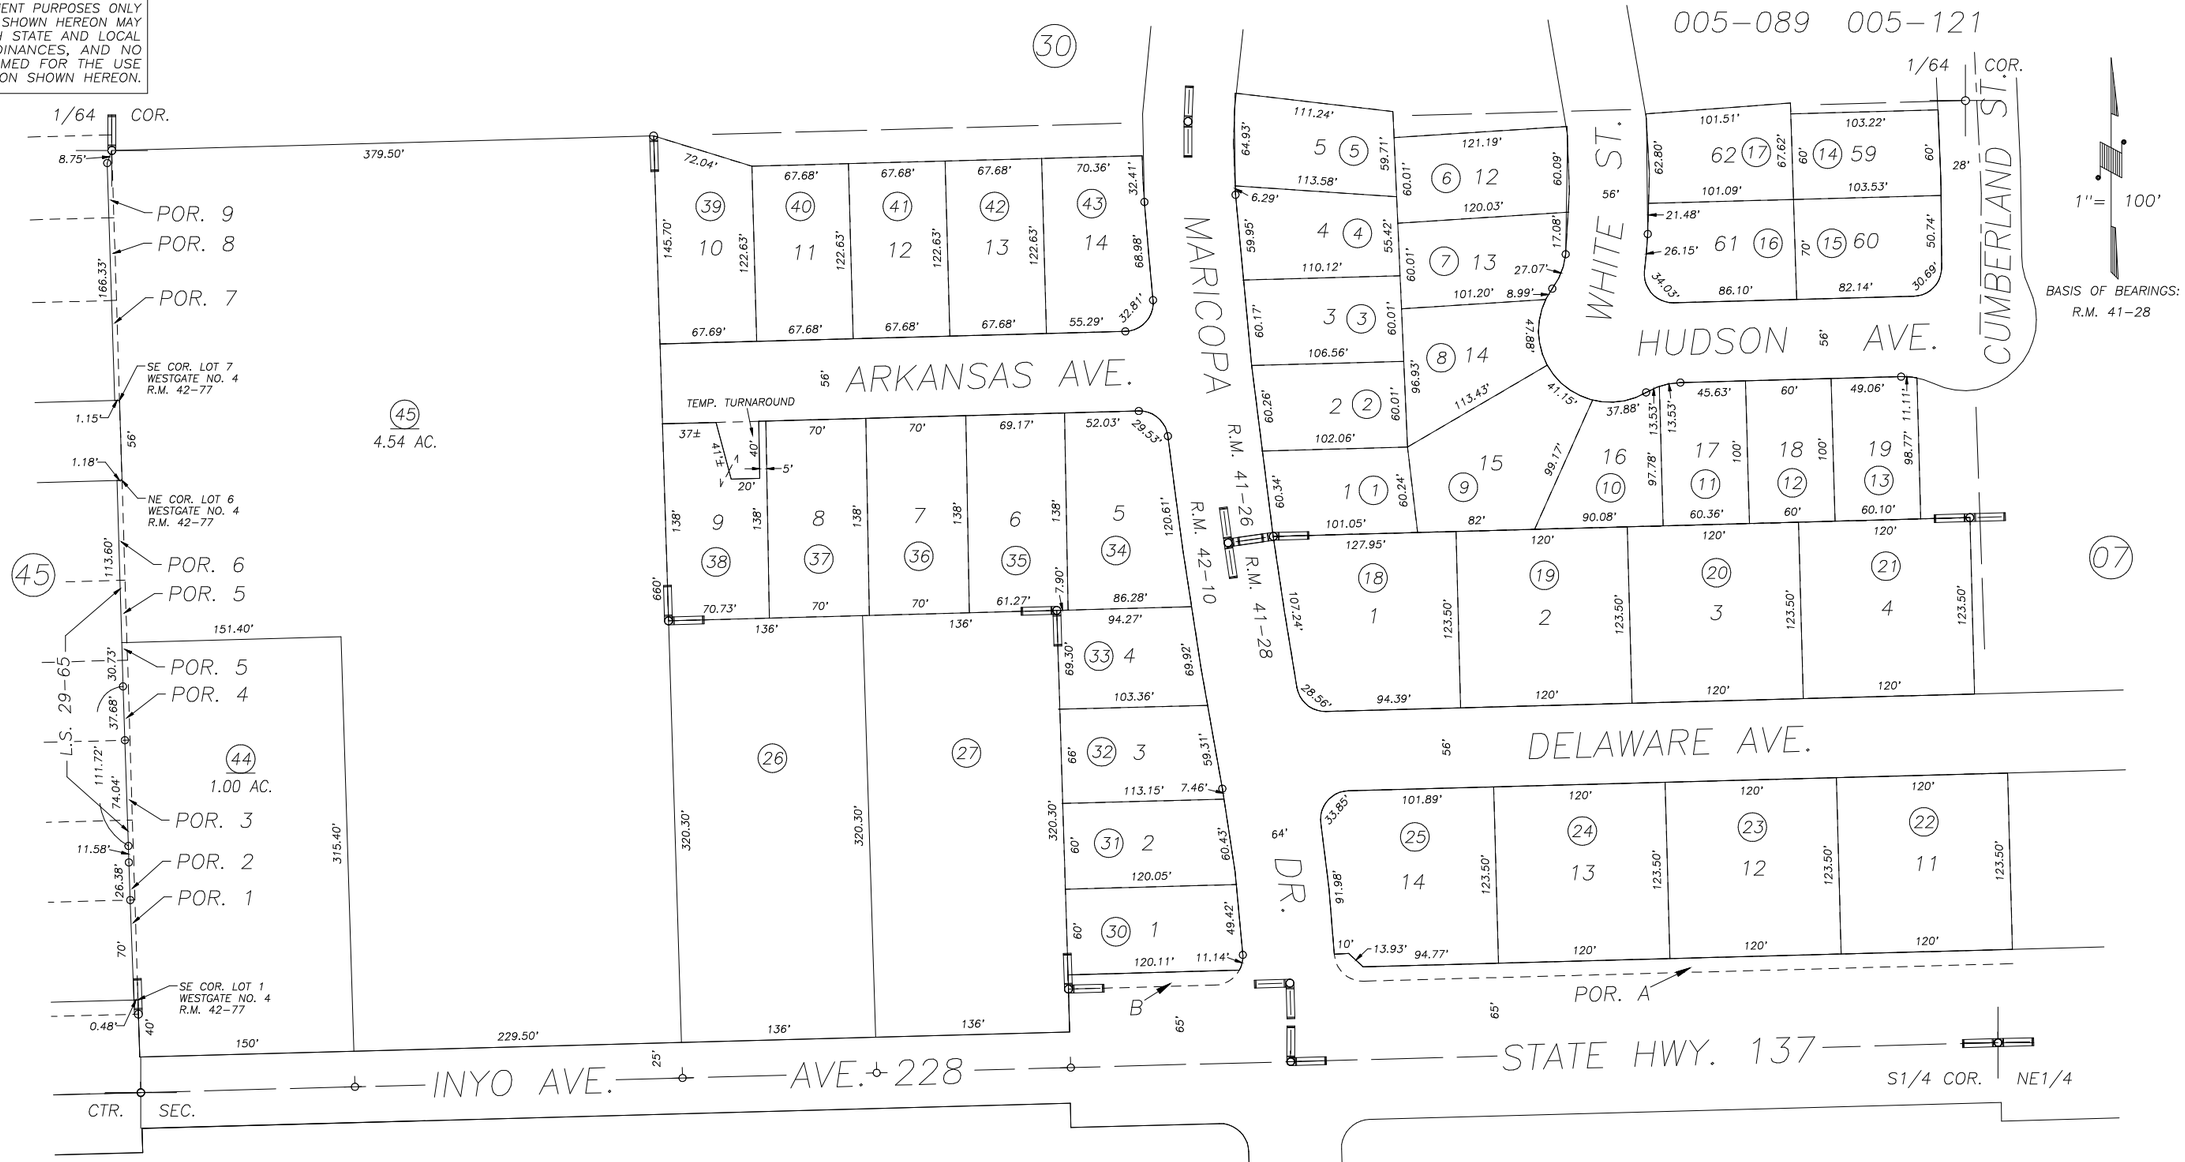

POR. WESTGATE ESTATES PHASE 1, R.M. 41–26
POR. WESTGATE ESTATES PHASE 2, R.M. 41–28
POR. WESTGATE ESTATES PHASE 3, R.M. 42–10
POR. WESTGATE NO. 4, R.M. 42–77
RECORD OF SURVEY, L.S. 29–65

CITY OF TULARE
ASSESSOR'S MAPS BK. 168 , PG. 31
COUNTY OF TULARE, CALIFORNIA, U.S.A.

NOTE: Assessor's Parcel Numbers Shown in Circles (1)
Assessor's Block Numbers Shown in Elipses (123)

REVISION	DATE	TECH
2008–0079626	07/21/2009	LLB