E1/2 OF SE1/4 OF NW1/4 OF SEC.3, T.20S., R.24E., M.D.B.&M.

Tax Area Codes 005–020 005–017

169–04

DISCLAIMER

THIS MAP WAS PREPARED FOR LOCAL PROPERTY ASSESSMENT PURPOSES ONLY AND THE PARCELS SHOWN HEREON MAY NOT COMPLY WITH STATE AND LOCAL SUBDIVISION ORDINANCES, AND NO LIABILITY IS ASSUMED FOR THE USE OF THE INFORMATION SHOWN HEREON.

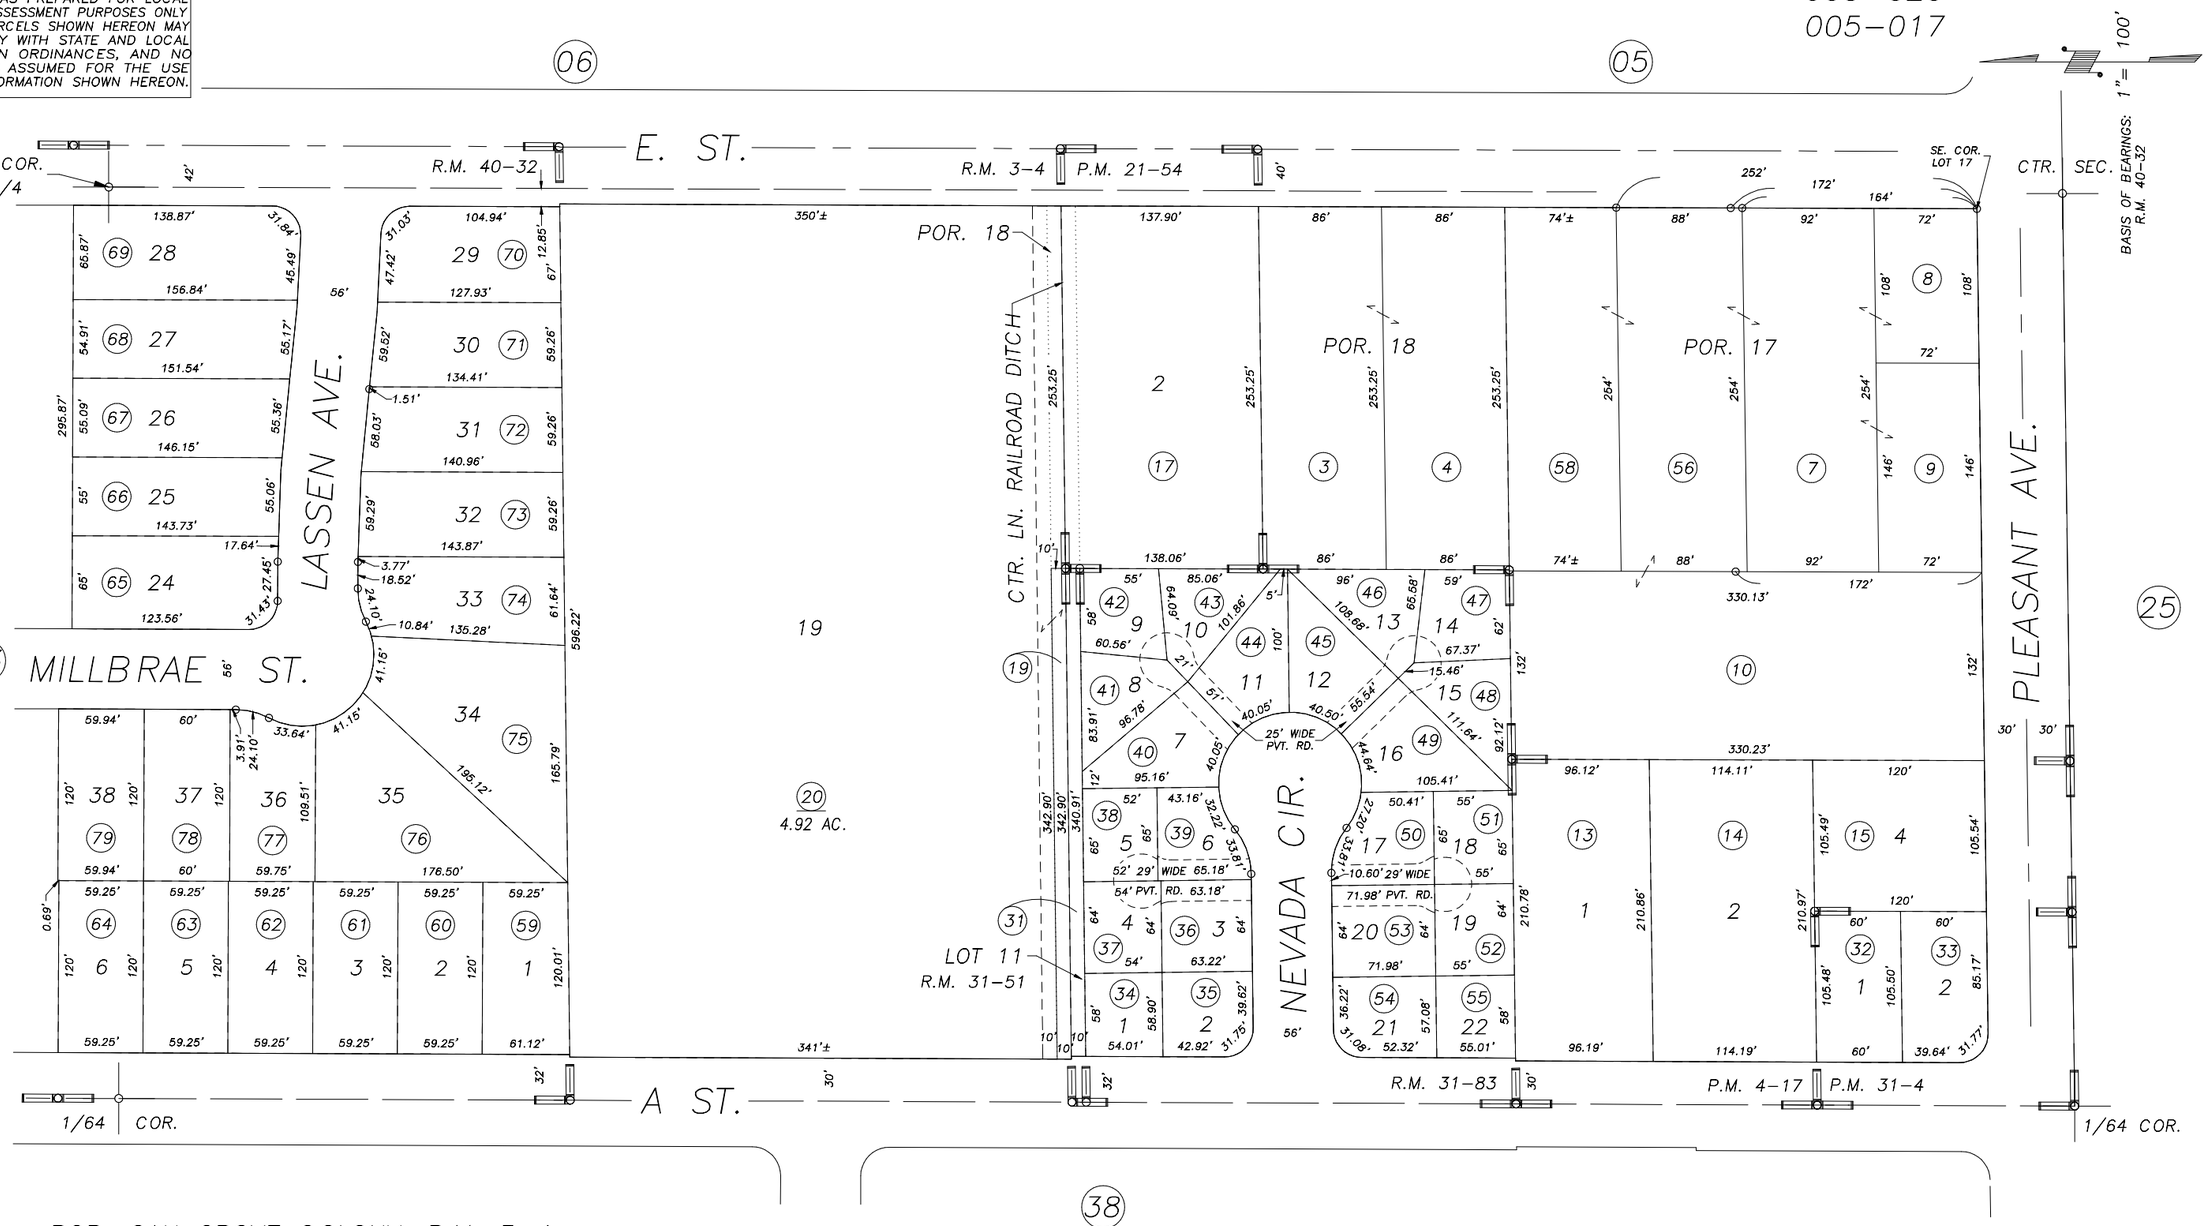

POR. OAK GROVE COLONY, R.M. 3–4
PARCEL MAP NO. 317, P.M. 4–17
PARCEL MAP NO. 2053, P.M. 21–54
PARCEL MAP NO. 3003, P.M. 31–4
NEVADA CIRCLE, R.M. 31–51
NEVADA CIRCLE NO. 2, R.M. 31–83
POR. EVERGREEN ESTATES, R.M. 40–32

CITY OF TULARE
ASSESSOR'S MAPS BK.169 , PG.04
COUNTY OF TULARE, CALIFORNIA, U.S.A.

NOTE: Assessor's Parcel Numbers Shown in Circles (1)
Assessor's Block Numbers Shown in Elipses (123)

REVISION	DATE	TECH
2003–0116977	03/31/2004	SU