DISCLAIMER

THIS MAP WAS PREPARED FOR LOCAL PROPERTY ASSESSMENT PURPOSES ONLY. THE PARCELS SHOWN HEREON MAY NOT COMPLY WITH STATE AND LOCAL SUBDIVISION ORDINANCES. NO LIABILITY IS ASSUMED FOR THE USE OF THE INFORMATION HEREON.

REVISED: 09/22/2009
REASON: T.R.A.C CHANGE
CAD TECH: MLC

POR. NW 1/4 OF NE 1/4, SEC. 3, T. 20 S., R. 24 E., M.D.B. & M.

TAX CODE AREA
005-014 005-063
005-017 005-121
005-020

169-07

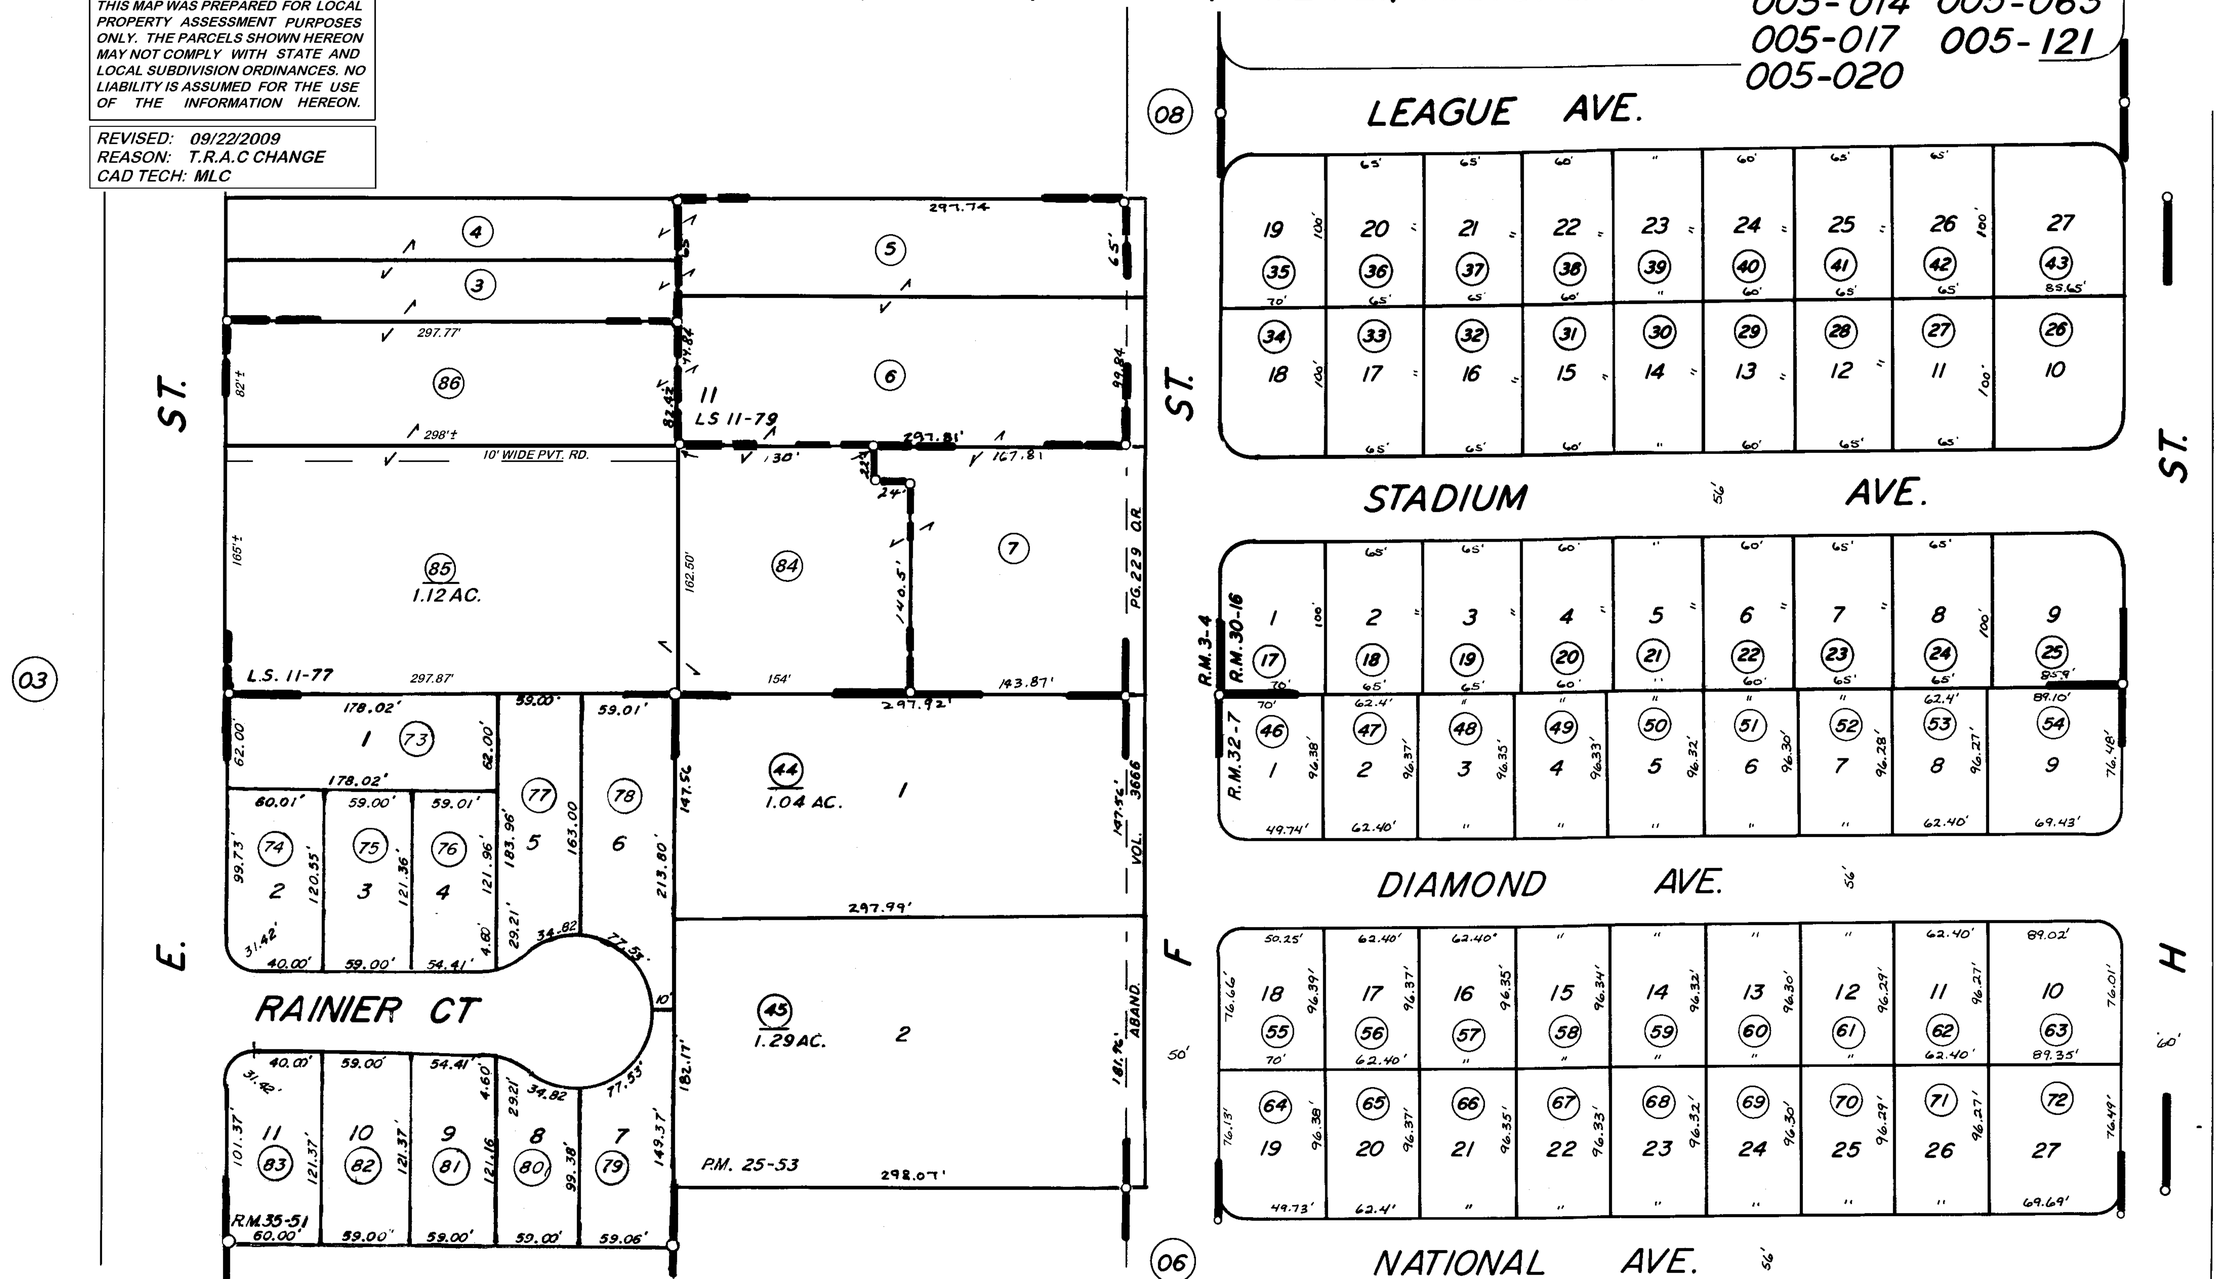

RECORD OF SURVEY L.S. 11-77
RECORD OF SURVEY L.S. 11-79
POR. OAK GROVE COLONY R.M. 3-4
POR. PROSPERITY MANOR R.M. 30-16
POR. PARCEL MAP 2452 P.M. 25-53
POR. PROSPERITY MANOR 2 R.M. 32-7
POR. SHASTA ACRES, R.M. 35-51

NOTE — ASSESSOR'S BLOCK NUMBERS SHOWN IN ELLIPSES
ASSESSOR'S PARCEL NUMBERS SHOWN IN CIRCLES

CITY OF TULARE

ASSESSOR'S MAPS BK. 169, PG. 07.

COUNTY OF TULARE, CALIF.